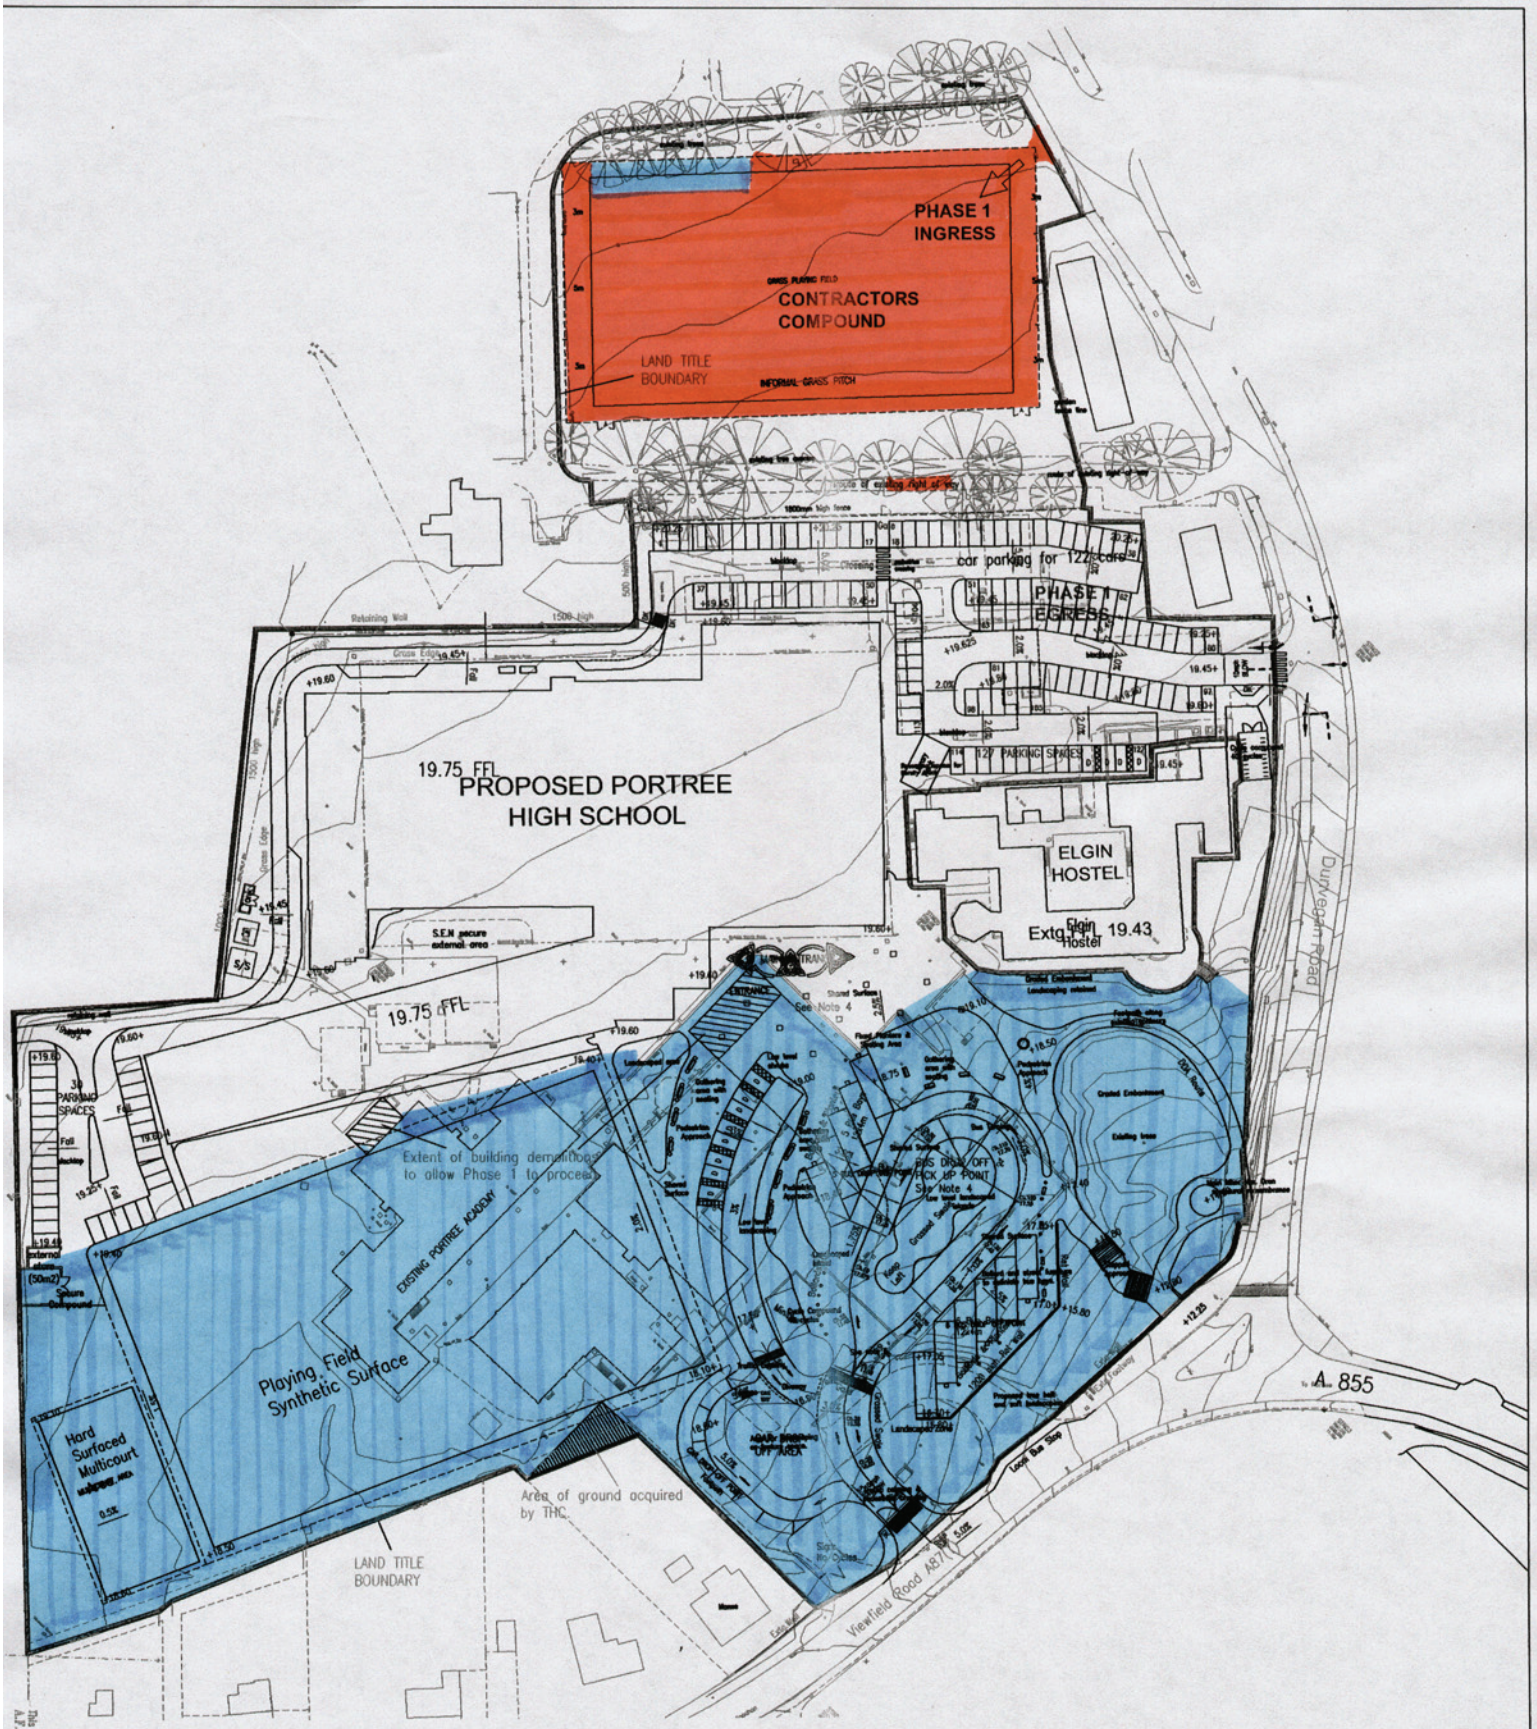

This drawing is copyright
A.J.F. Crosbie Associates

PA SP2

Date of possession for External Works to External Works Service Availability Date