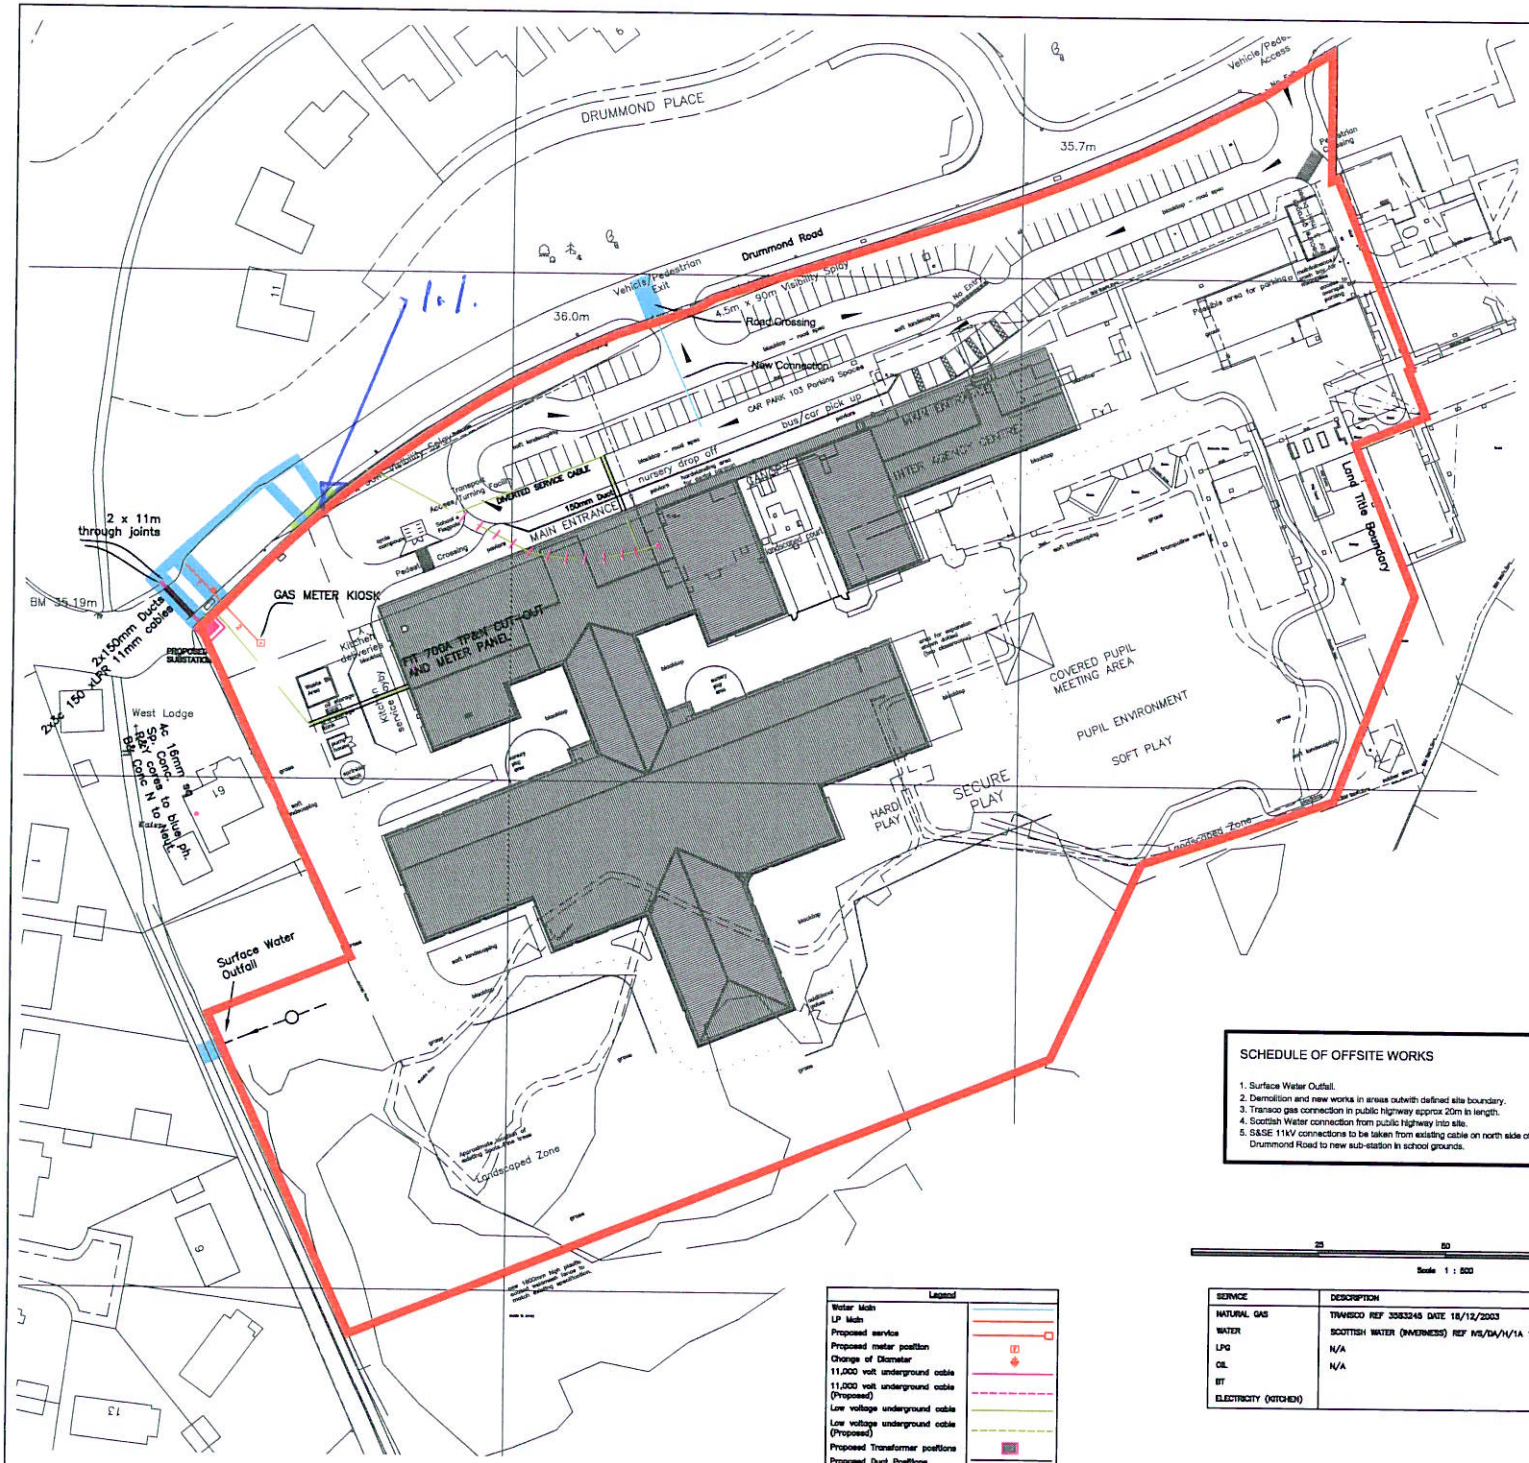

KEY

THC Site

Access

Wayleaves

SCHEDULE 16
1.1.

SCHEDULE OF OFFSITE WORKS	ACTIONS
1. Surface Water Outfall. 2. Demolition and new works in areas outwith defined site boundary. 3. Transco gas connection in public highway approx 20m in length. 4. Scottish Water connection from public highway into site. 5. S&SE 11kV connections to be taken from existing cable on north side of Drummond Road to new sub-station in school grounds.	

25 50 75 100

Scale 1 : 500

SERVICE	DESCRIPTION
NATURAL GAS	TRANSCO REF 3583245 DATE 18/12/2003
WATER	SCOTTISH WATER (INVERNESS) REF IVS/DA/H/1A 18,24,25&28 DATE 11/03/04
LPG	N/A
OIL	N/A
BT	
ELECTRICITY (KITCHEN)	

Legend
Water Main
LP Main
Proposed service
Proposed meter position
Change of Diameter
11,000 volt underground cable
11,000 volt underground cable (Proposed)
Low voltage underground cable
Low voltage underground cable (Proposed)
Proposed Transformer positions
Proposed Duct Positions

D. Boundary altered. 11.11.05 JF

C. Wayleave area at East corner of boundary removed. Cycle track placed within boundary. 21.10.05 JF

B. Wallace Whittle & Nortec utilities information added. Schedule for offsite works added. Access and third party works areas amended/added. Various notes added. 28.09.05 DAC

Revisions Date By

A.F.Cruden Associates
Consulting Engineers
24 Bank Street
Inverness IV1 1QU
Tel: 01463 718200
Fax: 01463 718201
email: cruden@aol.com

Client
ALPHA SCHOOLS/
THC EDUCATION
DEPARTMENT

HIGHLAND SCHOOLS PPP2

Project
HIGHLAND SCHOOLS PPP2
DRUMMOND SCHOOL

Drawing
OFF-SITE WORKS

Issue WARRANT

Drawing No. CA3278/DRUM/PW/19

Drawn By DAC

Date 28.09.05

Rev.D

Scale 1:500 at A1

This drawing is copyright of A.F.Cruden Associates