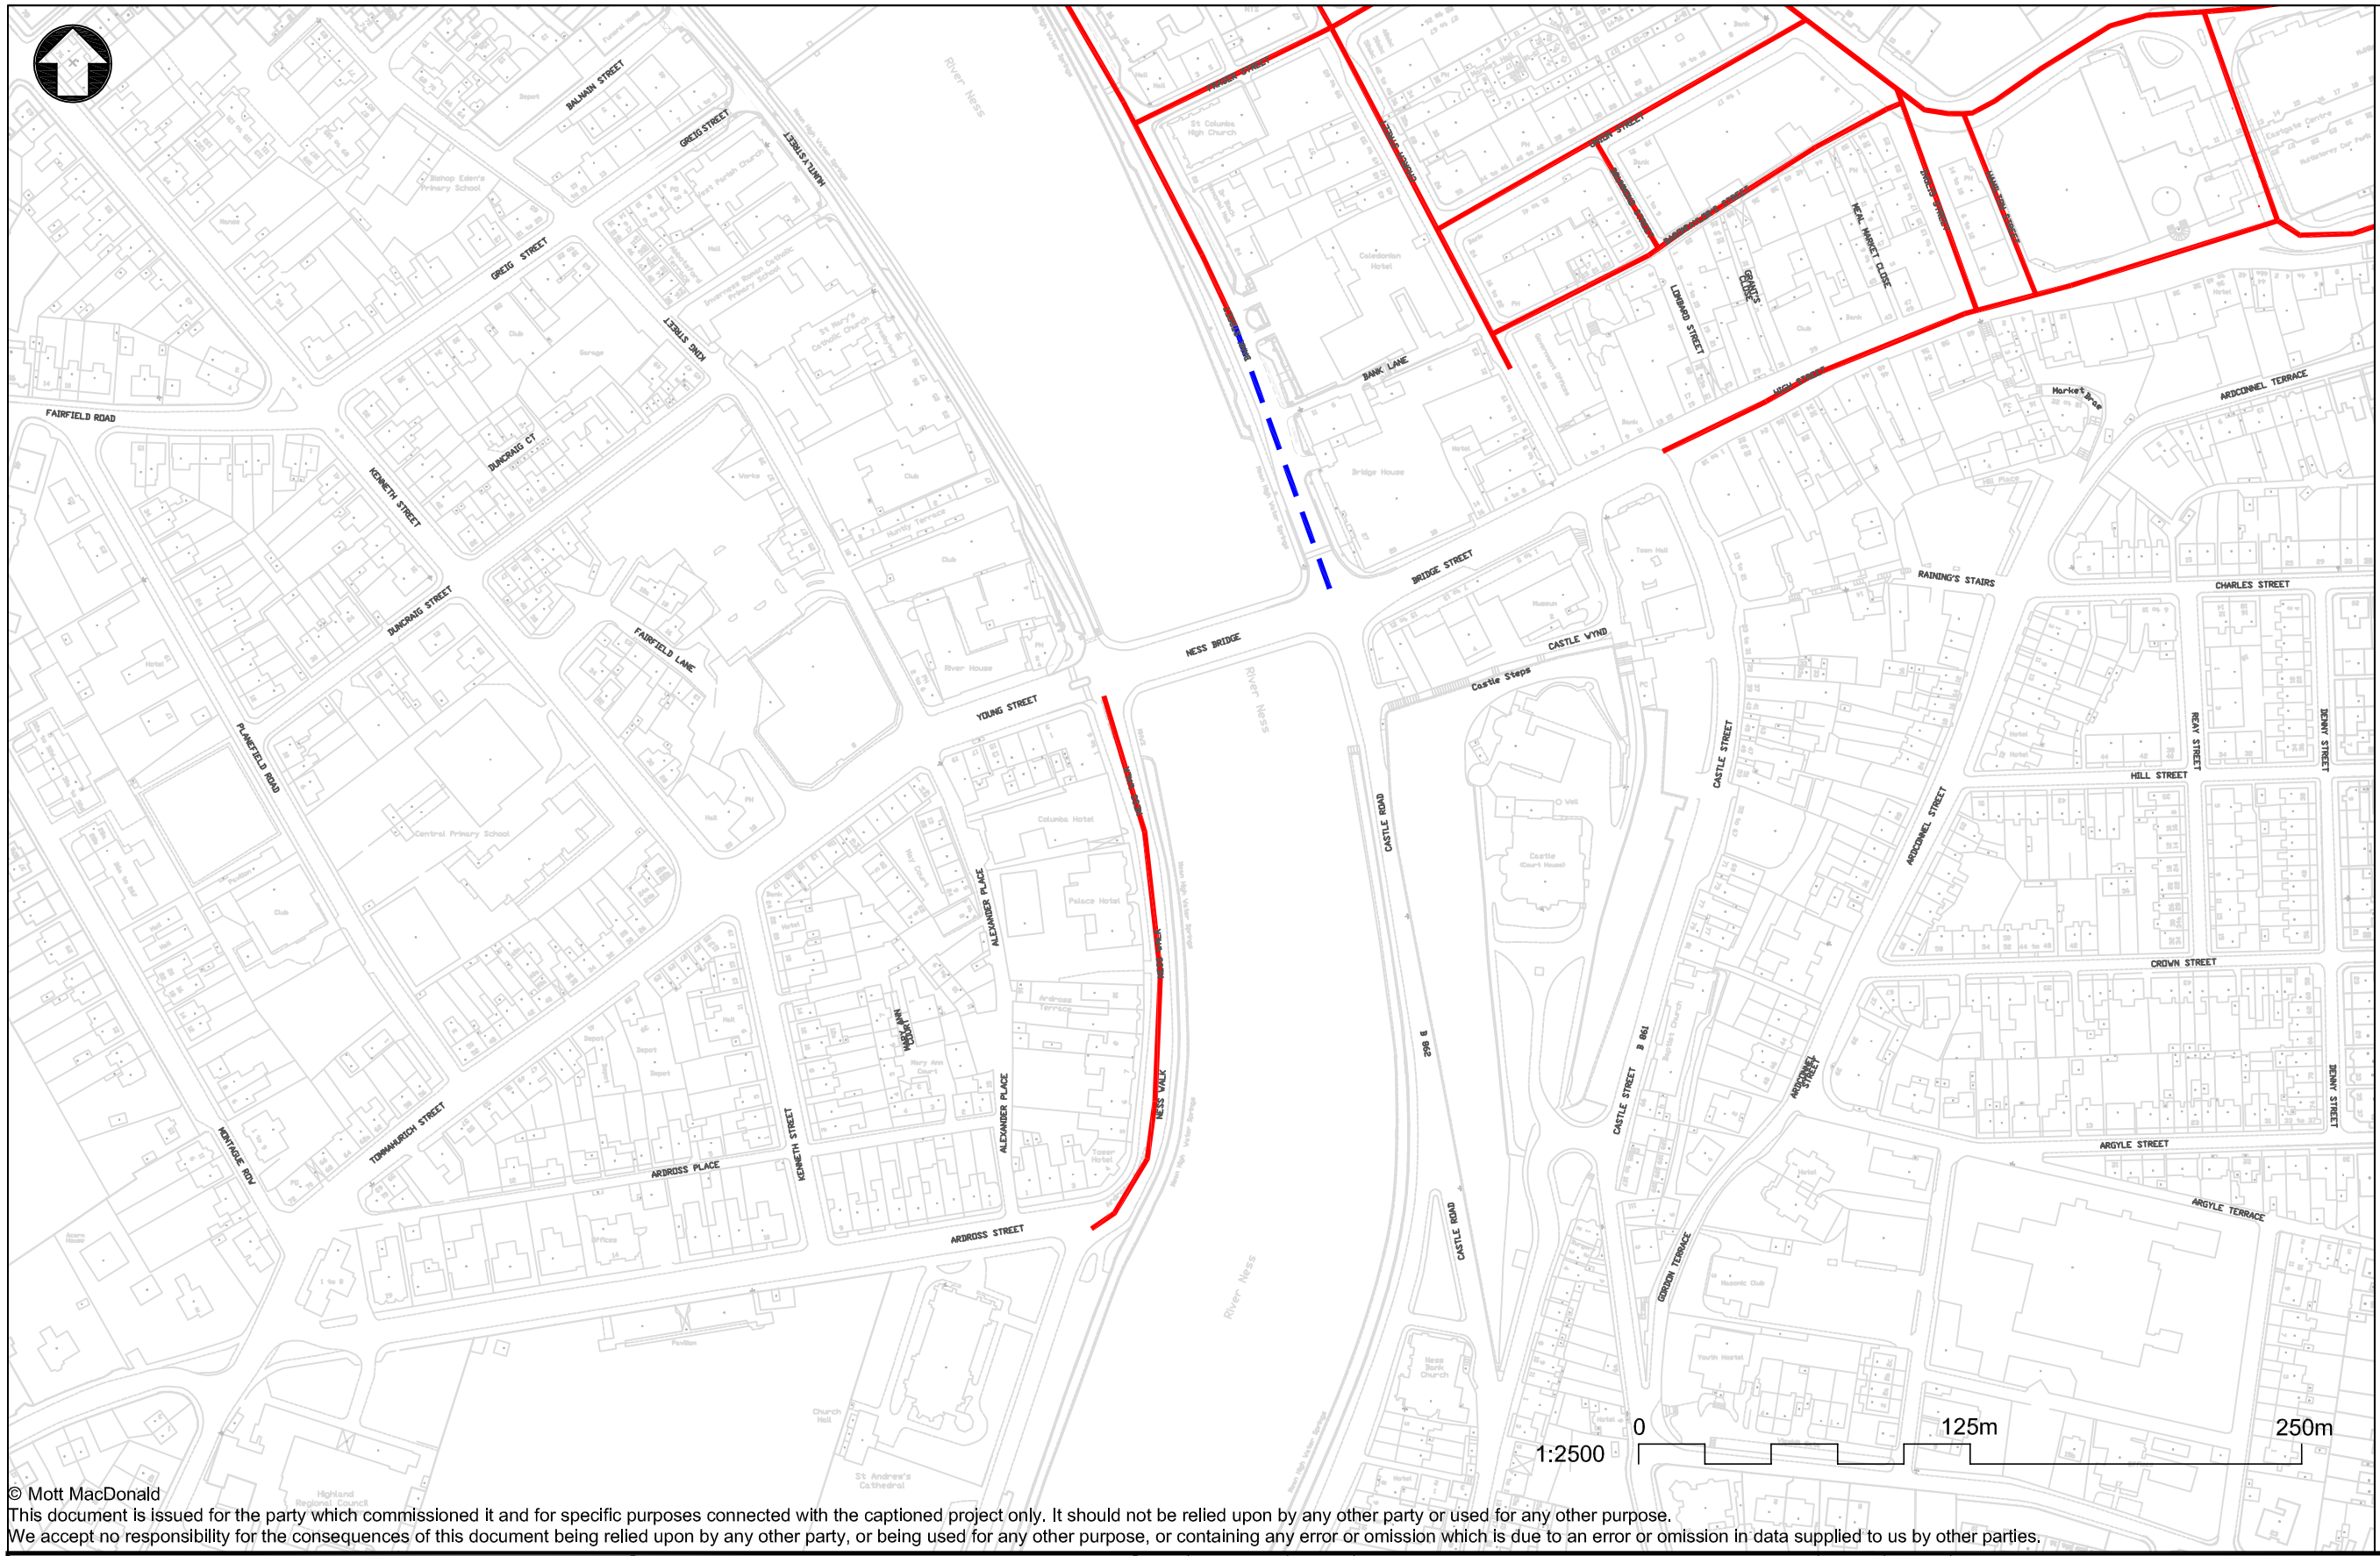

Notes

Drawing formerly known as;
MMD-303686-C-DR-00-XX-0068

© Mott MacDonald
This document is issued for the party which commissioned it and for specific purposes connected with the captioned project only. It should not be relied upon by any other party or used for any other purpose.
We accept no responsibility for the consequences of this document being relied upon by any other party, or being used for any other purpose, or containing any error or omission which is due to an error or omission in data supplied to us by other parties.

Mott MacDonald

1 Atlantic Quay
Broomielaw
Glasgow, G2 8JB
United Kingdom

T +44 (0)141 222 4500
F +44 (0)141 221 2048
W www.mottmac.com

Client

The Highland Council
Comhairle na Gàidhealtachd

Rev	Date	Drawn	Description	Ch'k'd	App'd
P1	12.11.12	BR	Area of 20mph Speed Limit (2 of 2)	JD	SK
P2	19.11.12	BR	Area of 20mph Speed Limit (2 of 2)	JD	SK
P3	22.11.12	BR	Area of 20mph Speed Limit (2 of 2)	JD	SK

Title
The Highland Council (Inverness City Centre) (20mph Speed Limit) Order 2010 (Bank Street, Inverness) Amended Order 2012

Orignator	J MacLennan
Checked	J Dooley
Approved	S Knight
Scale at A3	1:2500

Drawing Number
MMD-303686-C-DR-00-XX-0066

Status	Rev
INF	P3

P:\Glasgow\ITG\Transport Planning\Projects\303686 - RIVER NESS\Drawings\Working\tro\RiverSide West TRO.dwg Nov 28, 2012 - 5:18PM rei62430