

THE HIGHLAND COUNCIL (ARMADALE - TORMORE) (TEMPORARY 40MPH SPEED LIMIT) ORDER 2026

The Highland Council in exercise of the powers conferred on them by Section 14(1)(b) of the Road Traffic Regulation Act 1984 and of all other powers enabling them in that behalf being satisfied that traffic on the road or roads referred to in this Order should be restricted or prohibited because of the likelihood of danger to the public hereby make the following Order:-

1. This Order may be cited as "The Highland Council (Armadale - Tormore) (Temporary 40mph Speed Limit) Order 2026" and shall come into effect at 0600hrs on 25 September 2026 and will remain in force for a maximum period of 18 months.
2. The Interpretation Act 1978 shall apply for the interpretation of this Order as it applies for the interpretation of an Act of Parliament.
3. While this Order is in force no person shall drive or cause to be driven any vehicle on the length of road specified in the Schedule annexed and signed as relative to this Order at a speed in excess of 40 miles per hour.

Sealed with the Common Seal of The Highland Council and signed for them and on their behalf at **Inverness** on **22 September 2026** by **Theresa Batchelor**, Solicitor and Proper Officer.



.....*J. Batchelor*..... Proper Officer

**This is the schedule referred to in the foregoing The Highland Council
(Armadale - Tormore) (Temporary 40mph Speed Limit) Order 2026**

C1244 – ARDVASAR – AIRD OF SLEAT ROAD

That section of the C1244-Ardvasar-Aird of Sleat Road ("the C1244 Road) extending from its junction with the A851 (Broadford – Armadale Road) south-westward to a point 82 metres of thereby north-east of the centre line of the access road to the property known as Rosemount, a distance of 510m or thereby;

That section of the C1244 Road from a point 60 metres or thereby south-west of the south-west boundary of Number 1 Dail Mor extending south-westward to a point 12 metres or thereby west of the entrance to Tormore Forest, a distance of 850m or thereby.

The above lengths of road being shown coloured red on the plan annexed and signed relative hereto.


..... J. Batchelor Proper Officer



NOTES

1. DRAWING NOT TO SCALE.
2. THIS DRAWING IS TO BE READ IN CONJUNCTION WITH ALL OTHER RELEVANT PROJECT INFORMATION.

KEY
40 MPH LIMIT

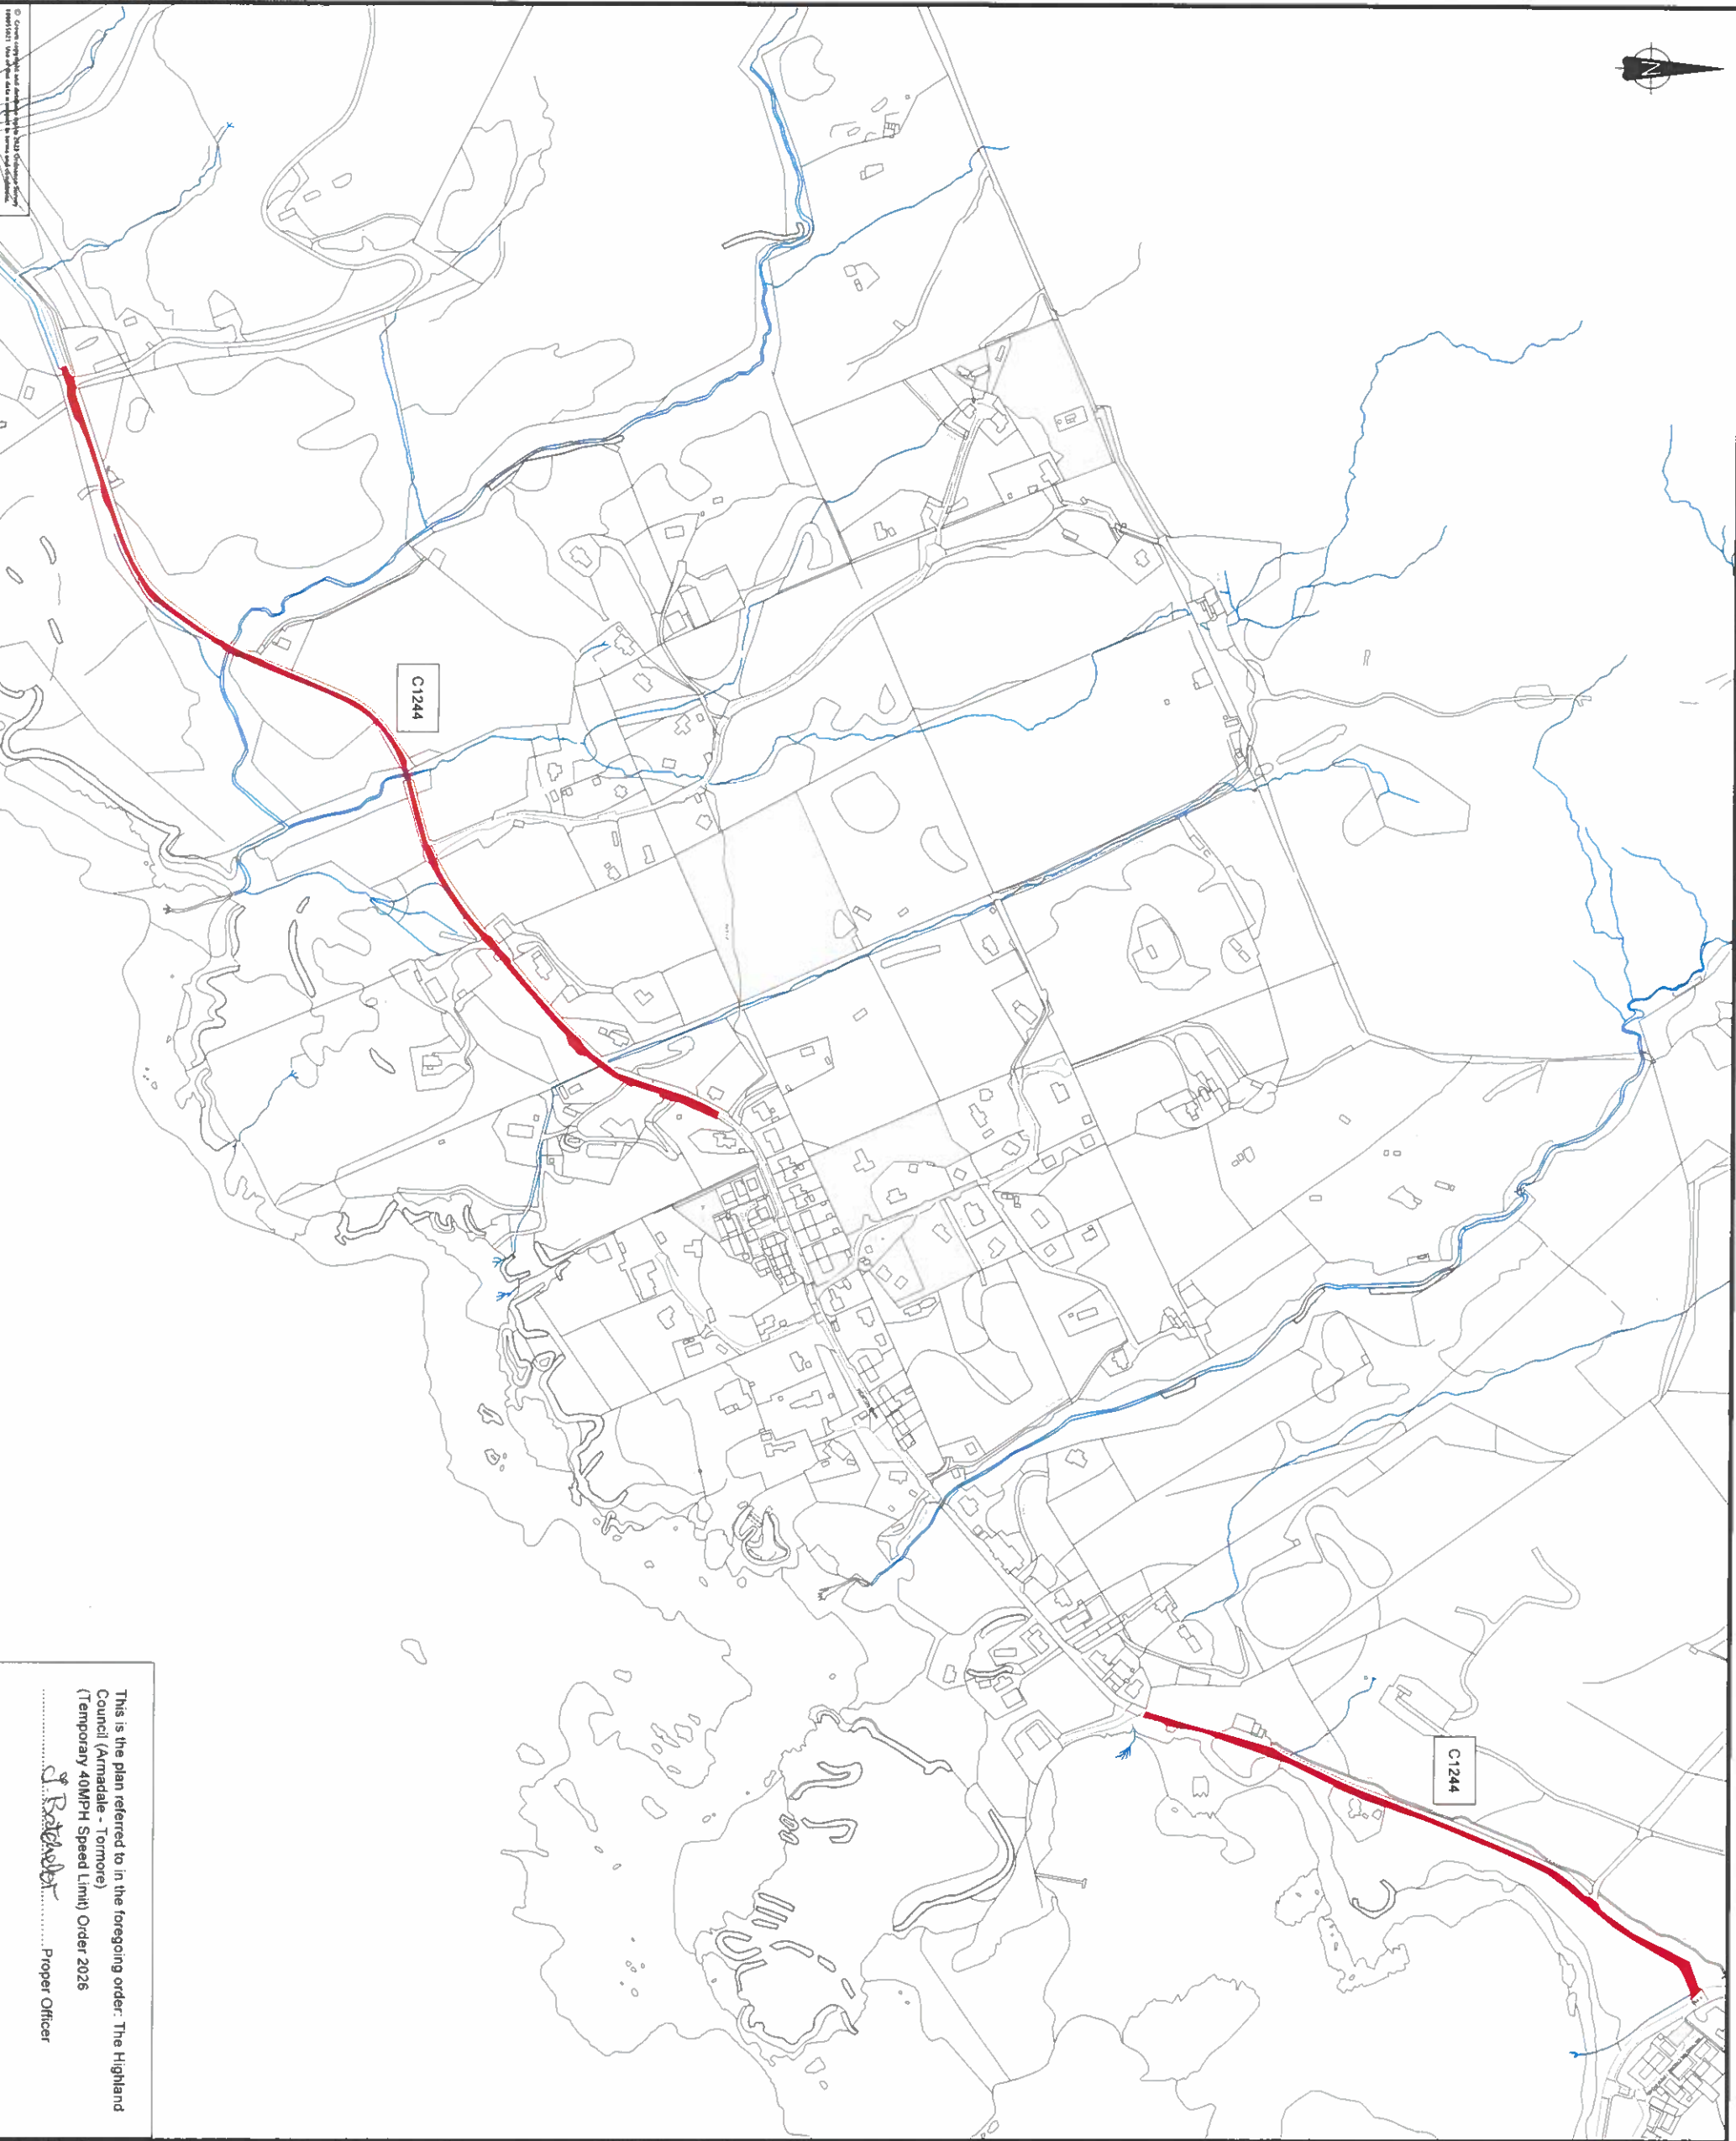

P04	15/09/26	OS MAPPING COLOUR	RH	RH	RH
P03	11/09/26	TTRO DATE CHANGE	RH	RH	RH
P02	28/06/23	SECOND ISSUE	JS	JS	AM
P01	28/06/23	FIRST ISSUE	JS	JS	AM
Rev.	Date	Amendment Details	Drawn	Checked	Approved

This drawing should not be relied on or used in circumstances other than those for which it was originally prepared and for which SWECO UK Limited was commissioned. SWECO UK Limited accepts no liability for any errors or omissions in this drawing, whether or not they result in any claim, damage or loss, including consequential loss, arising from its use.

SWECO
2nd Floor, Quay 2
139 Fountainside
Edinburgh
EH3 9QG
Tel: +44 (0)131 550 6300
Web: www.sweco.co.uk



DESIGN

HIGHLAND QUIET ROUTES

TTRO 40MPH SPEED
LIMIT ARMADALE
SHEET 1 OF 1

Scale	NTS	Checked	RH	Drawn	RH	Checked	RH	Approved	RH
Original Date	A1	15/09/26	15/09/26	15/09/26	15/09/26	15/09/26	15/09/26	15/09/26	15/09/26
Drawing Number	207410-SWE-05-02-D-A1-0000								P04

This is the plan referred to in the foregoing order: The Highland Council (Armadale - Tormore)
(Temporary 40MPH Speed Limit) Order 2026

J. B. B. B. Proper Officer