



T:\001_Design Team\2003_Small_Schemes_Projects\HMS001 Safer Routes To School\2026 - 2027 Schemes\Newton Park PS (Wick) - 2004822 DRAWINGS\CAD\LIVE\NewtonParkPS_LIVE_01.dwg 14/04/2026 ANSI A (8.50 x 11.00 Inches)




LOCATION PLAN
NOT TO SCALE

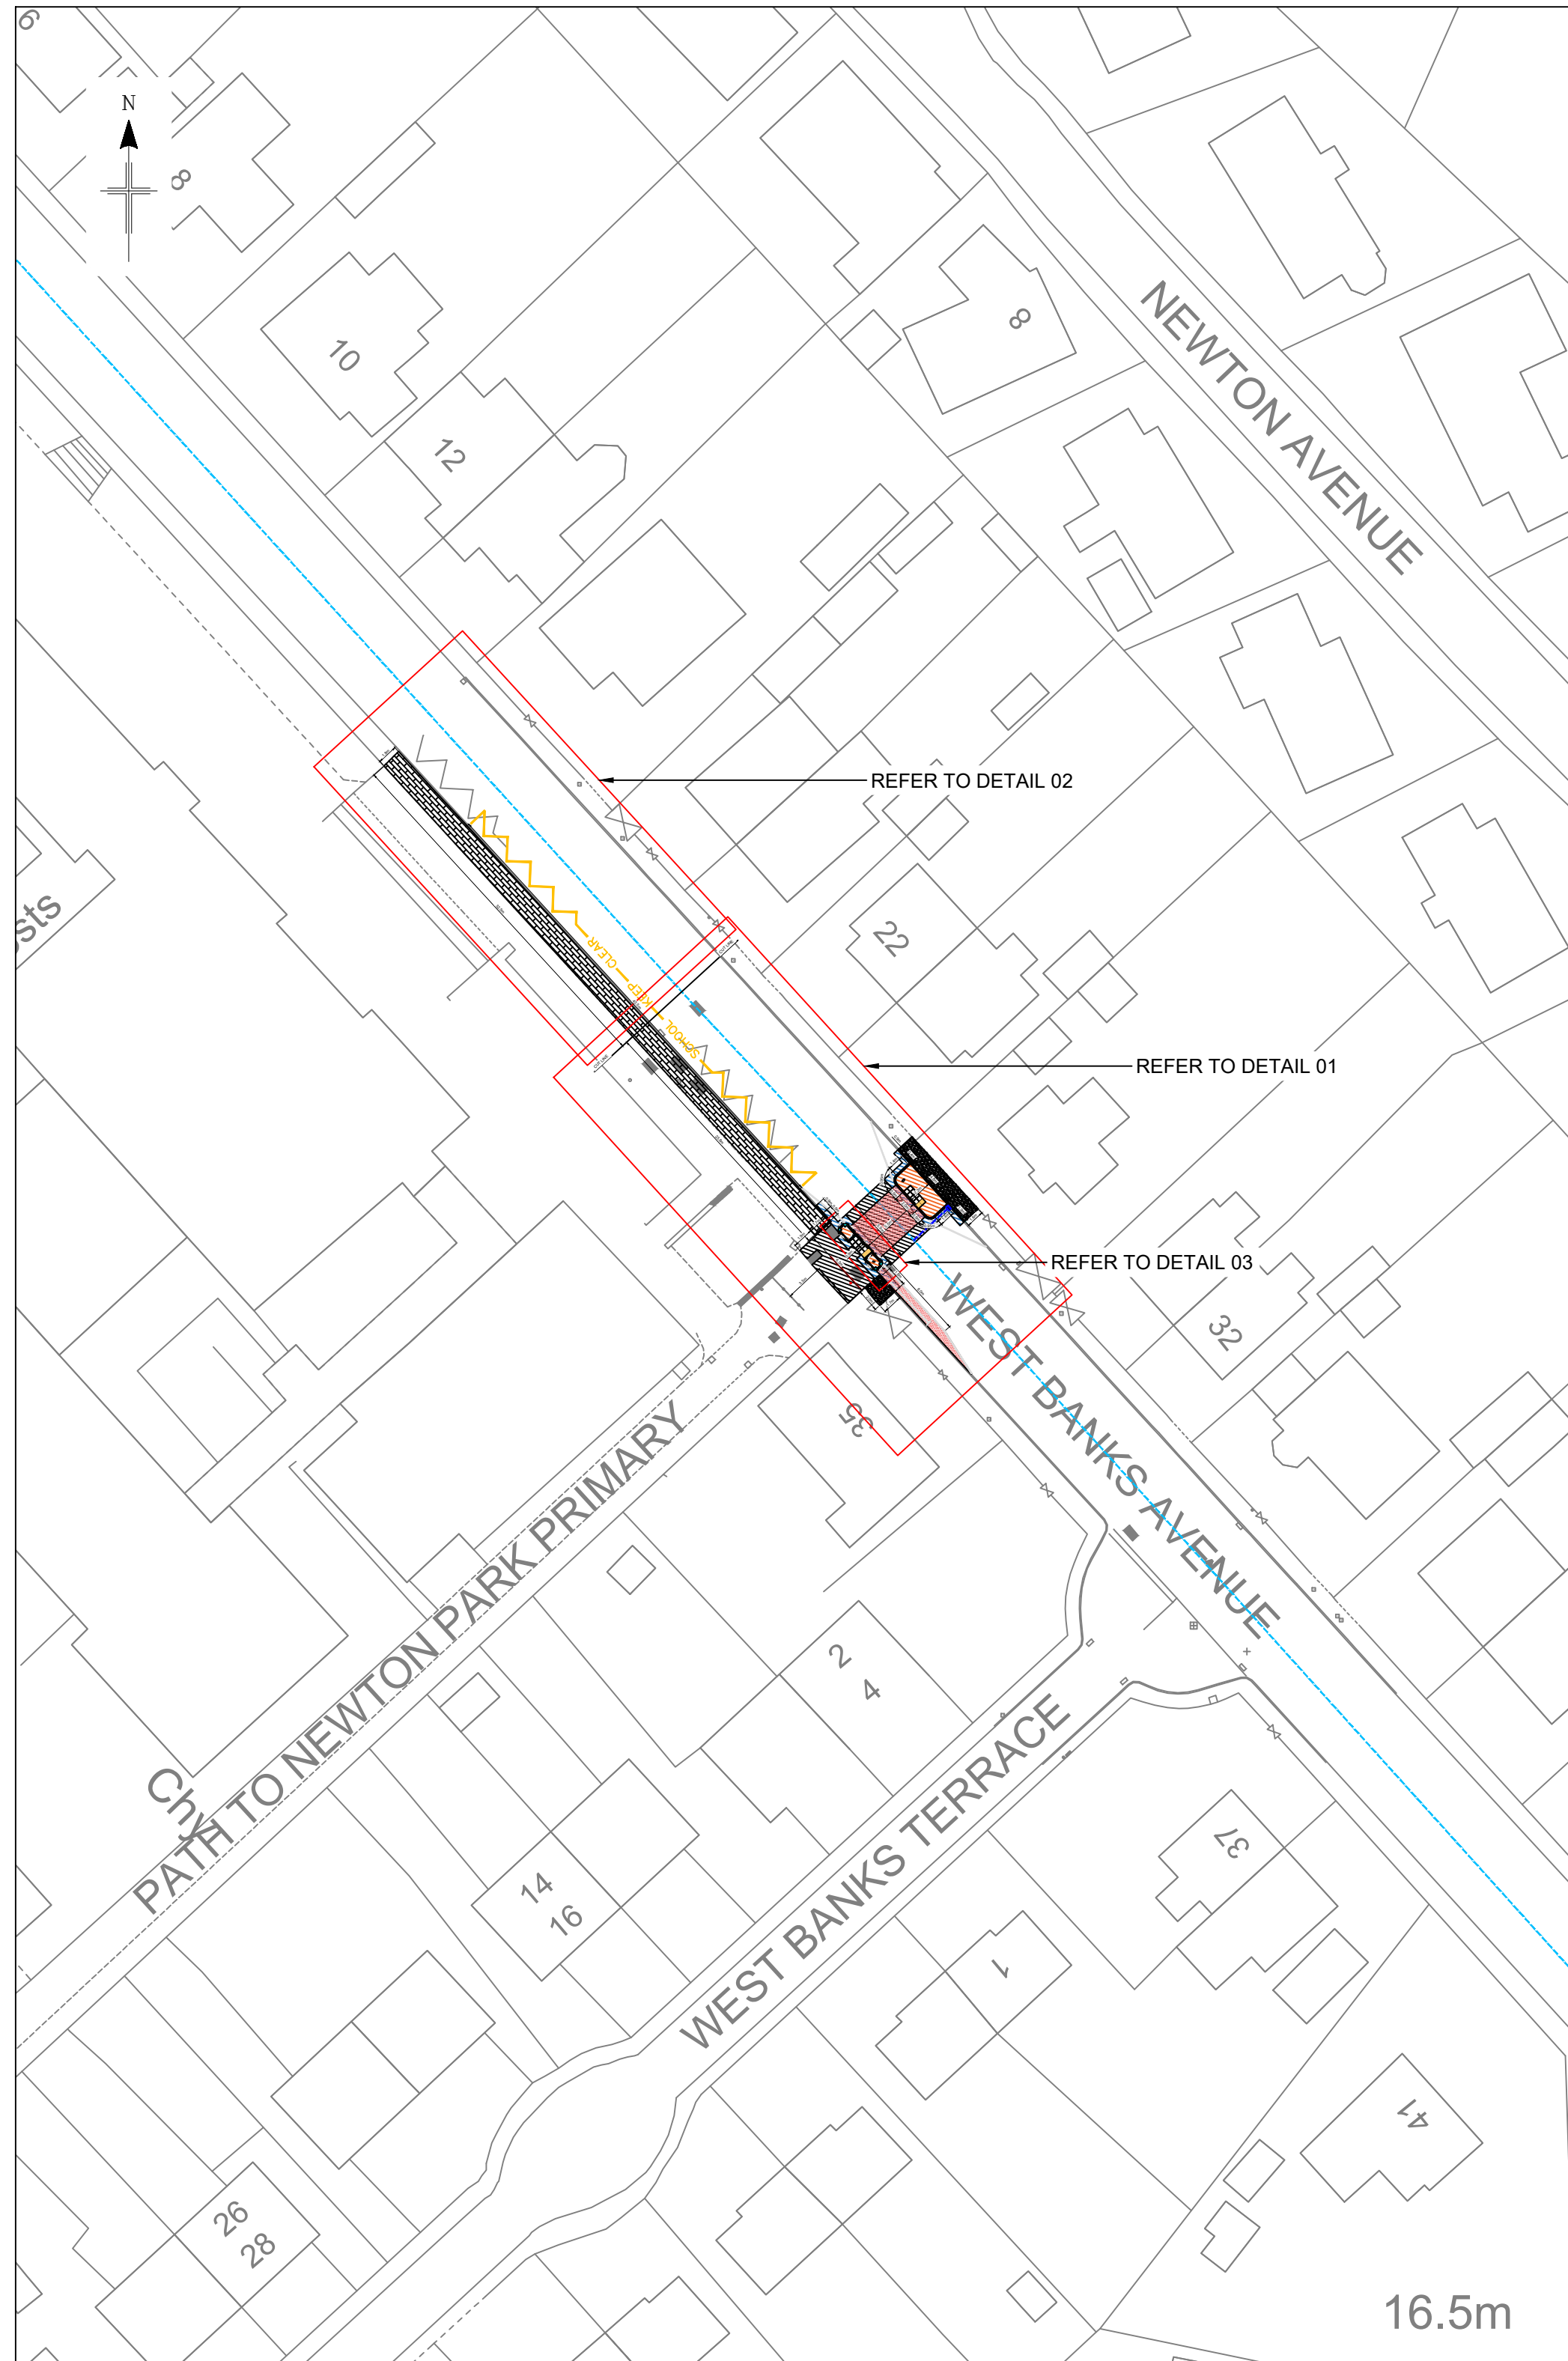


GENERAL LAYOUT
SCALE 1:500

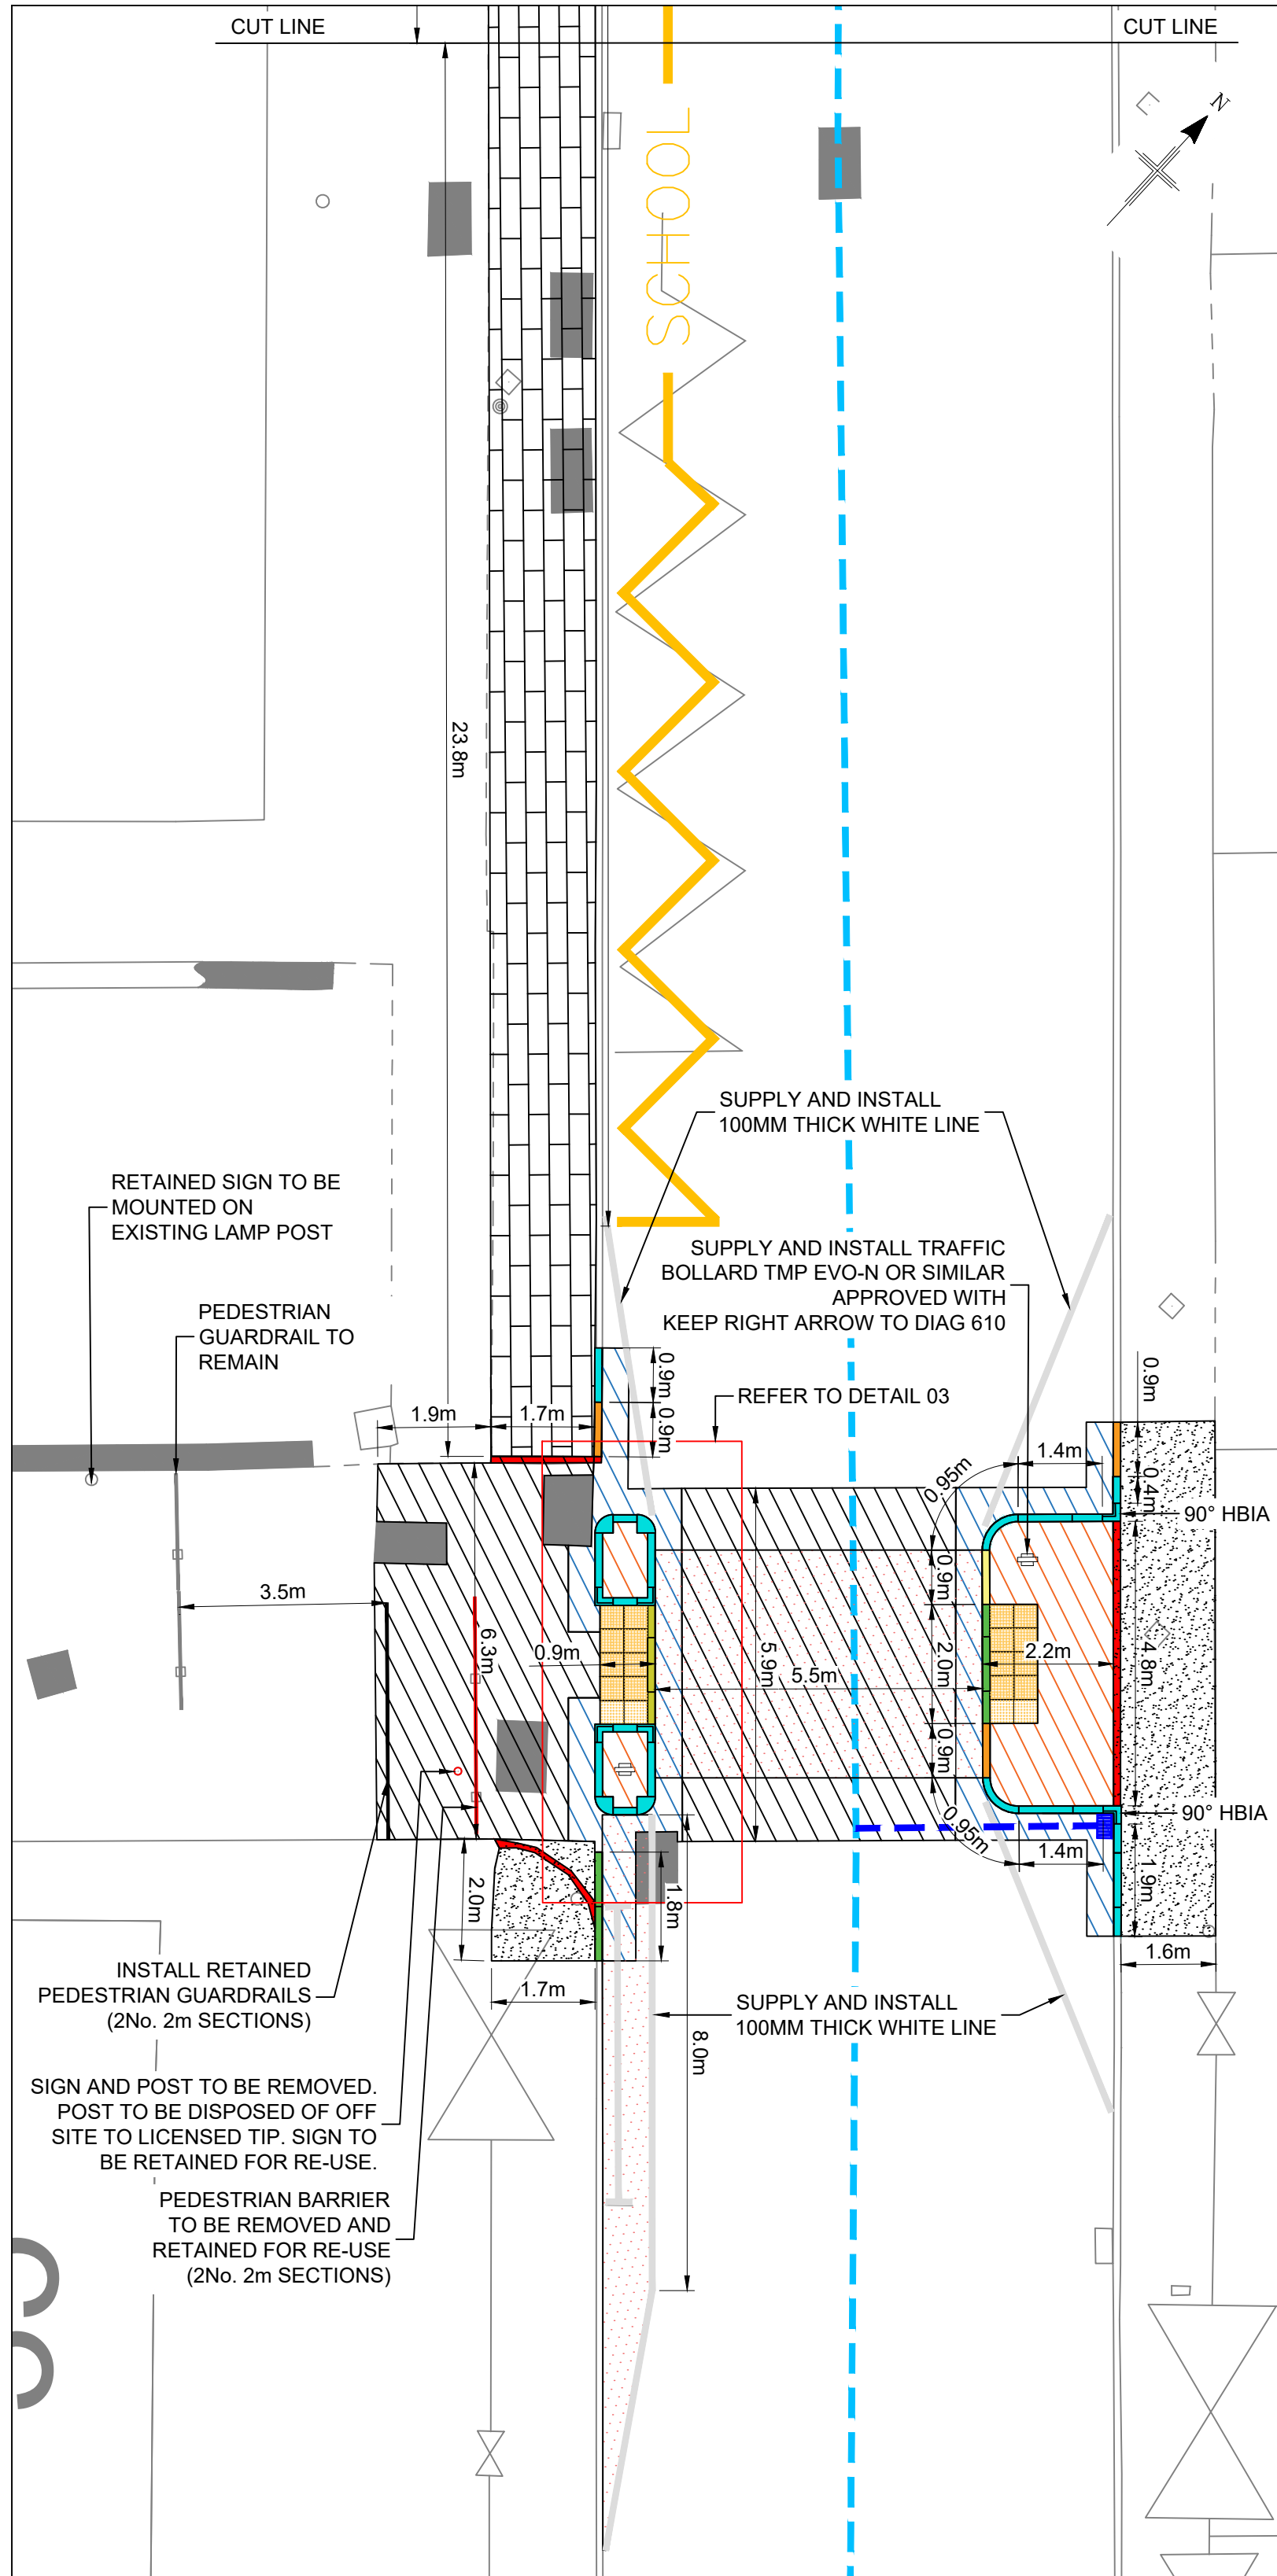

DETAIL 01
SCALE 1:100

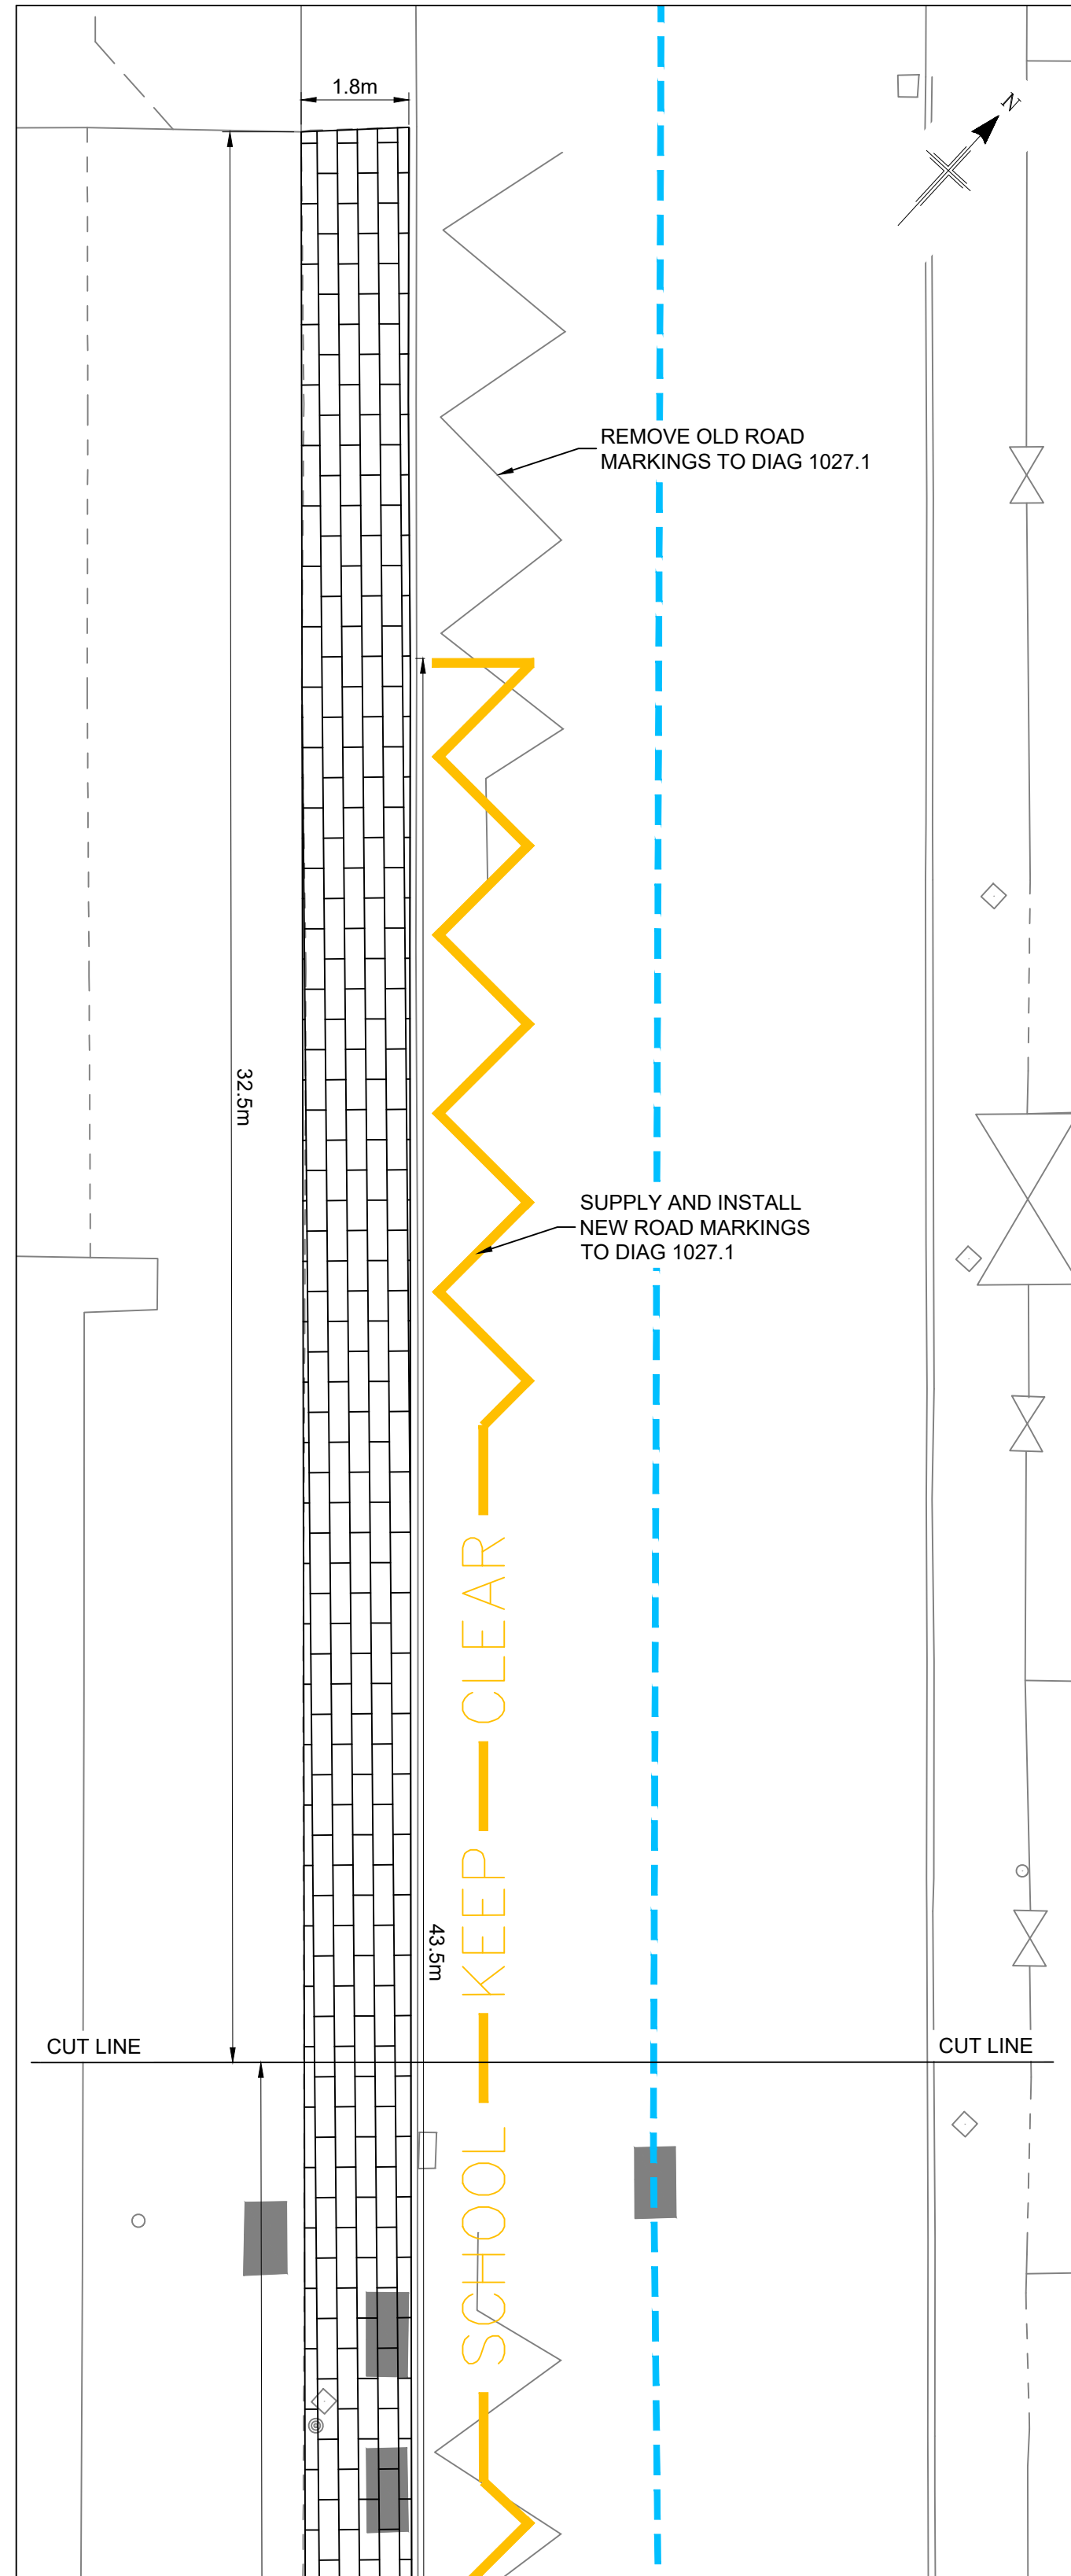

DETAIL 02
SCALE 1:100

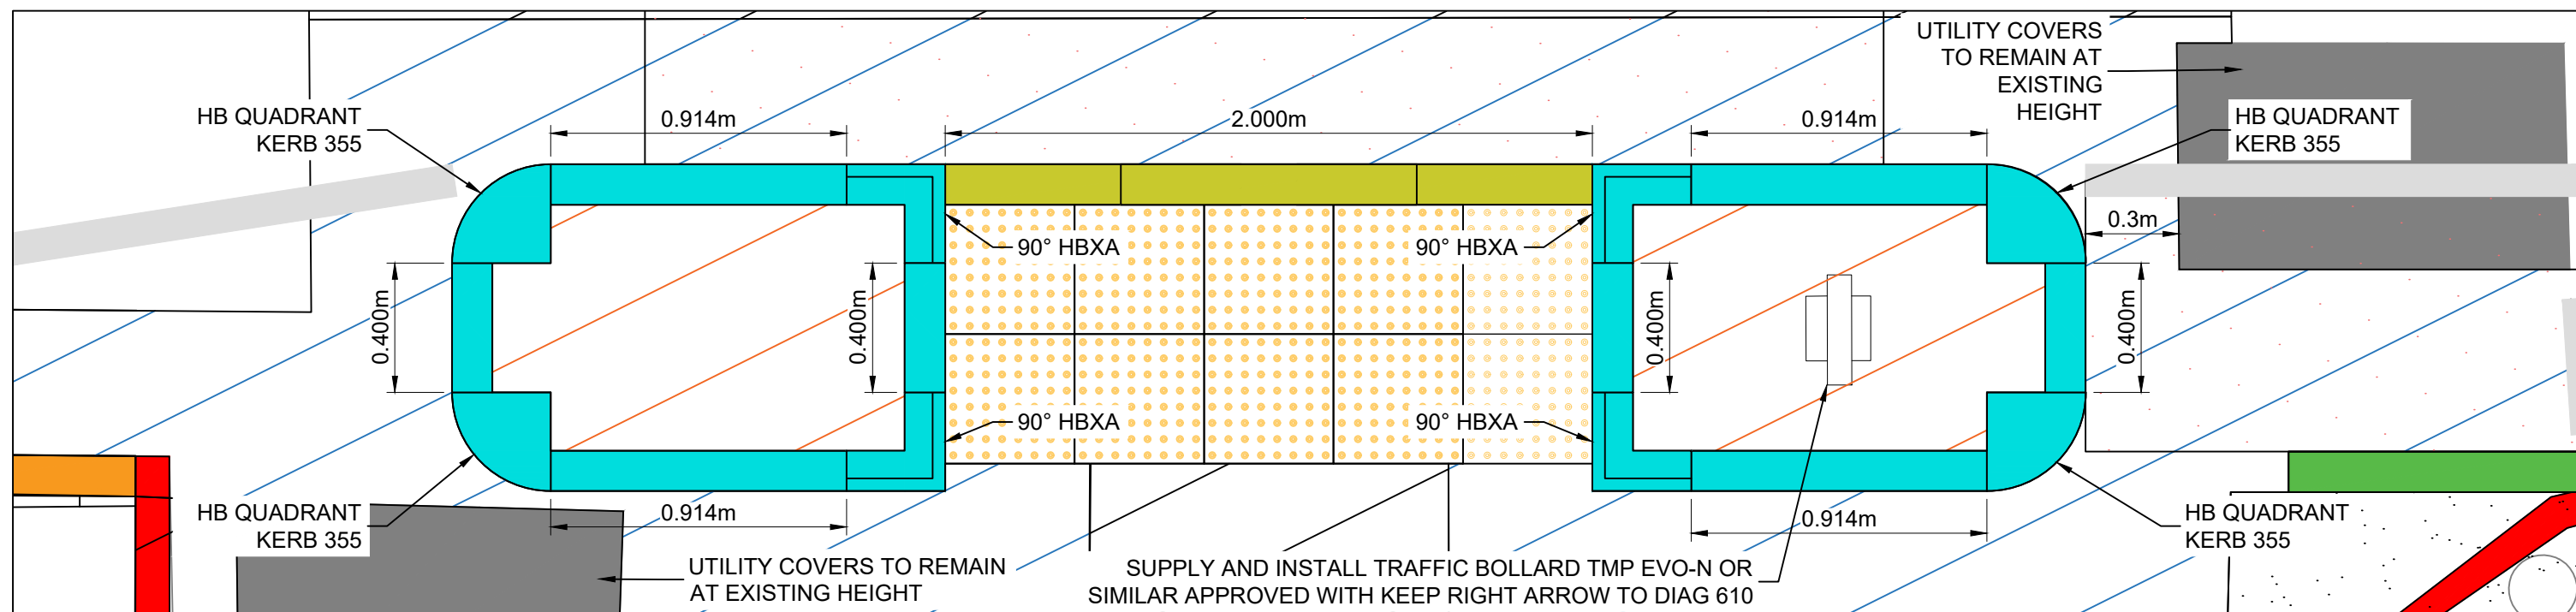

DETAIL 03
SCALE 1:20

COPYRIGHT, DESIGNS and PATENTS ACT 1988:
THIS DRAWING MAY NOT BE REPRODUCED, COPIED OR USED IN ANY WAY WITHOUT THE WRITTEN PERMISSION OF THE DIRECTOR OF DEVELOPMENT AND INFRASTRUCTURE.
© THE HIGHLAND COUNCIL
© CROWN COPYRIGHT AND DATABASE RIGHTS 2023 OS AC0000849432. YOU ARE GRANTED A NON-EXCLUSIVE, ROYALTY FREE, REVOCABLE LICENCE SOLELY TO VIEW THE LICENSED DATA FOR NON-COMMERCIAL PURPOSES FOR THE PERIOD WHICH THE HIGHLAND COUNCIL MAKES IT AVAILABLE. YOU ARE NOT PERMITTED TO COPY, SUB-LICENSE, DISTRIBUTE, SELL OR OTHERWISE MAKE AVAILABLE THE LICENSED DATA TO THIRD PARTIES IN ANY FORM. THIRD PARTY RIGHTS TO ENFORCE THE TERMS OF THIS LICENCE SHALL BE RESERVED TO THE OS.

DO NOT SCALE FROM DRAWING.
ALL DIMENSIONS ARE IN mm UNLESS OTHERWISE STATED.

NOTES

- LEGEND**
 - BN - BULL NOSED KERB
 - HB - HALF BATTERED KERB
 - DL1 - SINGLE DROPPER KERB L/H/S
 - DR1 - SINGLE DROPPER KERB R/H/S
 - CS - SQUARE CHANNEL KERB
 - EXISTING KERB TO BE REMOVED
 - 400x400 TACTILE PAVING (BUFF)
 - FP1 - FOOTPATH TO BE REGRADED
 - SEE APP 11/1 FOR SPECIFICATION
 - FP2 - BUILD OUT / ISLANDS. REFER TO NOTE 4
 - SEE APP 11/1 FOR SPECIFICATION
 - FP3 - BLOCK PAVING TO BE REPLACED WITH SURFACED FOOTPATH. REFER TO NOTE 5
 - SEE APP 11/1 FOR SPECIFICATION
 - RED THERMOPLASTIC SURFACE.
 - SEE APP 7/2 FOR SPECIFICATION
 - CARRIAGEWAY TO BE RESURFACED
 - SEE APP 7/1 AND 7/2 FOR SPECIFICATION
 - CARRIAGEWAY TIE IN (450mm MIN)
 - SEE APP 7/2 FOR SPECIFICATION AND REFER TO NOTE 3
 - PROPOSED GULLY LOCATION
 - 150MM GRP Z PIPE OUTFALL (XM) TIE IN TO EXISTING GULLY. SEE APP 7/2 FOR TRENCH REINSTATEMENT
 - PRESUMED EXISTING DRAIN PIPE - CONTRACTOR TO CONFIRM ON SITE
- 60mm AC10 SURFACE COURSE TO BE LAID AND COMPACTED IN TWO 30mm LAYERS.
- WHERE EXISTING CARRIAGEWAY SURFACE JOINTS ARE WITHIN 500mm OF EDGE OF TIE IN, SURFACE COURSE TO BE EXTENDED TO MEET EXISTING JOINT.
- TO BE BUILT UP FROM EXISTING CARRIAGEWAY SURFACE WITH BITUMINOUS MATERIALS.
- EXISTING BLOCK PAVING TO BE DISPOSED OF OFF SITE TO LICENSED TIP.
- FOR KERB AND TIE IN DETAILS REFER TO DRAWING XXX DETAIL XX.

CONSULTATION
ISSUE

01	CONSULTATION ISSUE	CF	BS	13/04/26
REV	REVISION DETAILS	DRAWN BY	CHECK BY	DATE



PROJECT MANAGEMENT,
DESIGN & CONSTRUCTION

PROJECT DESIGN UNIT
COUNCIL BUILDINGS
HIGH STREET
DINGWALL IV15 9QN

PHONE: 01349 868800
E-MAIL: PDU.DT2@highland.gov.uk

PROJECT
**CYCLING, WALKING AND
SAFER STREETS AT
NEWTON PARK
PRIMARY**

TITLE
**INSTALLATION OF NARROWED
CROSSING POINT**

	SCALE AS SHOWN	ORIGINAL SIZE A1 (594 x 841)
DRAWN CF	DATE 30/03/26	
CHECKED BS	DATE 13/04/26	

PROJECT No.	200482
DRAWING No.	101
REVISION	01