

ROAD TRAFFIC REGULATION ACT 1984

The Highland Council (Prohibition and Restriction of Waiting and Loading and Parking Places) (Decriminalised Parking Enforcement and Consolidation) Variation Sixteen Order 2026 (Draft)

THE HIGHLAND COUNCIL in exercise of its powers under Sections 1(1), 2(1) to (3), 4, 19, 32, 35, 45, 46, 47 and 124 and Part IV of Schedule 9 of the Road Traffic Regulation Act 1984 (“the Act of 1984”) as amended and of the Road Traffic Act 1991 and of all other enabling powers, and after consultation with the Chief Constable of Police Scotland in accordance with Part III of Schedule 9 to the Act of 1984, hereby makes the following Order.

1. This Order shall come into operation on the **date** and may be cited as “The Highland Council (Prohibition and Restriction of Waiting and Loading and Parking Places) (Decriminalised Parking Enforcement and Consolidation) Variation Sixteen Order 2026”
2. The Interpretation Act 1978 shall apply for the interpretation of this Order as it applies for the Interpretation of an Act of Parliament.
3. The prohibitions and restrictions imposed by this Order shall be in addition to and not in derogation from any restriction or requirement imposed by any regulation made or having effect as if made under the Act of 1984 or by or under any other enactment provided that where a prohibition or restriction which is imposed, varied or revoked by this Order is in conflict with a prohibition or restriction imposed by a previous Order, then the provision of this Order shall prevail.
4. If a court, Transport Scotland or the Parking and Bus Lane Tribunal Service for Scotland, declares any part of this Order to be invalid or un-enforceable, such declaration shall not invalidate the remainder of this Order.

5. The Highland Council (Prohibition and Restriction of Waiting and Loading and Parking Places) (Decriminalised Parking Enforcement and Consolidation) Order 2016 as amended (hereinafter referred to as the “Principal Order”) is hereby varied as follows: the plans specified and attached in Schedule 1 to this Order are inserted therefore and hereby added and incorporated into Schedule 1 to the Principal Order.
6. The Principal Order is hereby varied as follows: the plans specified in Schedule 2 to this Order are deleted from the Principal Order and the plans specified and attached to Schedule 3 of this Order are substituted therefore and hereby added and incorporated into Schedule 1 to the Principal Order.
7. The Principal Order is hereby varied as follows: the plans specified and attached in Schedule 4 to this Order are added and substituted and incorporated into Schedule 2 to the Principal Order.

This Order and the Schedules annexed hereto are sealed with the Common Seal of The Highland Council and subscribed for and on behalf of The Highland Council by **name, job title, at location on date**

..... Proper Officer

This is the Schedule 1 referred to in the foregoing The Highland Council (Prohibition and Restriction of Waiting and Loading and Parking Places) (Decriminalised Parking Enforcement and Consolidation) Variation Sixteen Order 2026

SCHEDULE 1

On Street Plans attached with the following Map Numbers thereon are added and incorporated into Schedule 1 to The Highland Council (Prohibition and Restriction of Waiting and Loading and Parking Places) (Decriminalised Parking Enforcement and Consolidation) Order 2016 as amended

BT589	BZ504	CC492
BU589	BZ505	CC493
BU590	BZ506	CC494
BV590	BZ507	CC495
BV591	BZ508	CC496
BV592	CA502	CC497
BY507	CA503	CC498
BY508	CC488	CC499
BY509	CC489	
BY510	CC490	
BZ503	CC491	

..... Proper Officer

This is the Schedule 2 referred to in the foregoing The Highland Council (Prohibition and Restriction of Waiting and Loading and Parking Places) (Decriminalised Parking Enforcement and Consolidation) Variation Sixteen Order 2026

SCHEDULE 2

On Street Plans attached with the following Map Numbers thereon are deleted from The Highland Council (Prohibition and Restriction of Waiting and Loading and Parking Places) (Decriminalised Parking Enforcement and Consolidation) Order 2016

BW592

CB499

CB500

CB501

CB502

..... Proper Officer

This is the Schedule 3 referred to in the foregoing The Highland Council (Prohibition and Restriction of Waiting and Loading and Parking Places) (Decriminalised Parking Enforcement and Consolidation) Variation Sixteen Order 2026

SCHEDULE 3

Substitute On Street Plans with the following Map Numbers thereon are added and incorporated into Schedule 1 to The Highland Council (Prohibition and Restriction of Waiting and Loading and Parking Places) (Decriminalised Parking Enforcement and Consolidation) Order 2016 as amended

BW592a

CB499a

CB500a

CB501a

CB502a

..... Proper Office

This is the Schedule 4 referred to in the foregoing The Highland Council (Prohibition and Restriction of Waiting and Loading and Parking Places) (Decriminalised Parking Enforcement and Consolidation) Variation Sixteen Order 2026

SCHEDULE 4

Index Plans attached with the following titles thereon as in Schedules 1 and 3 are added and substituted and incorporated into Schedule 2 to The Highland Council (Prohibition and Restriction of Waiting and Loading and Parking Places) (Decriminalised Parking Enforcement and Consolidation) Order 2016 as amended

The Storr Overview

Sligachan Overview

..... Proper Officer

The Highland Council (Prohibition and Restriction of Waiting and Loading and Parking Places) (Decriminalised Parking Enforcement and Consolidation) Variation Sixteen Order 2026 (Draft)


Statement of Reasons

The Highland Council proposes to introduce Red Route Clearway restrictions on sections of the A855 at The Storr and the A863 at Sligachan, Isle of Skye. The reasons for these proposals are in the interests of road safety and to facilitate the safe movement of traffic.

The proposed restrictions are intended to prohibit vehicles from stopping on the carriageway, verge and footway along sections of the A855 and A863 where vehicles currently stop or park to visit these popular tourist destinations. The presence of stopped or parked vehicles obstructs the carriageway, reduces visibility and creates hazards for road users, pedestrians and cyclists. The restrictions are intended to improve road safety and maintain the safe and efficient movement of traffic along these routes.

Schedule (4) - The Highland Council
(Prohibition and Restriction of Waiting and Loading and Parking Places)
(Decriminalised Parking Enforcement
and Consolidation)
Variation Sixteen Order 2026 (Draft)


Sligachan Overview

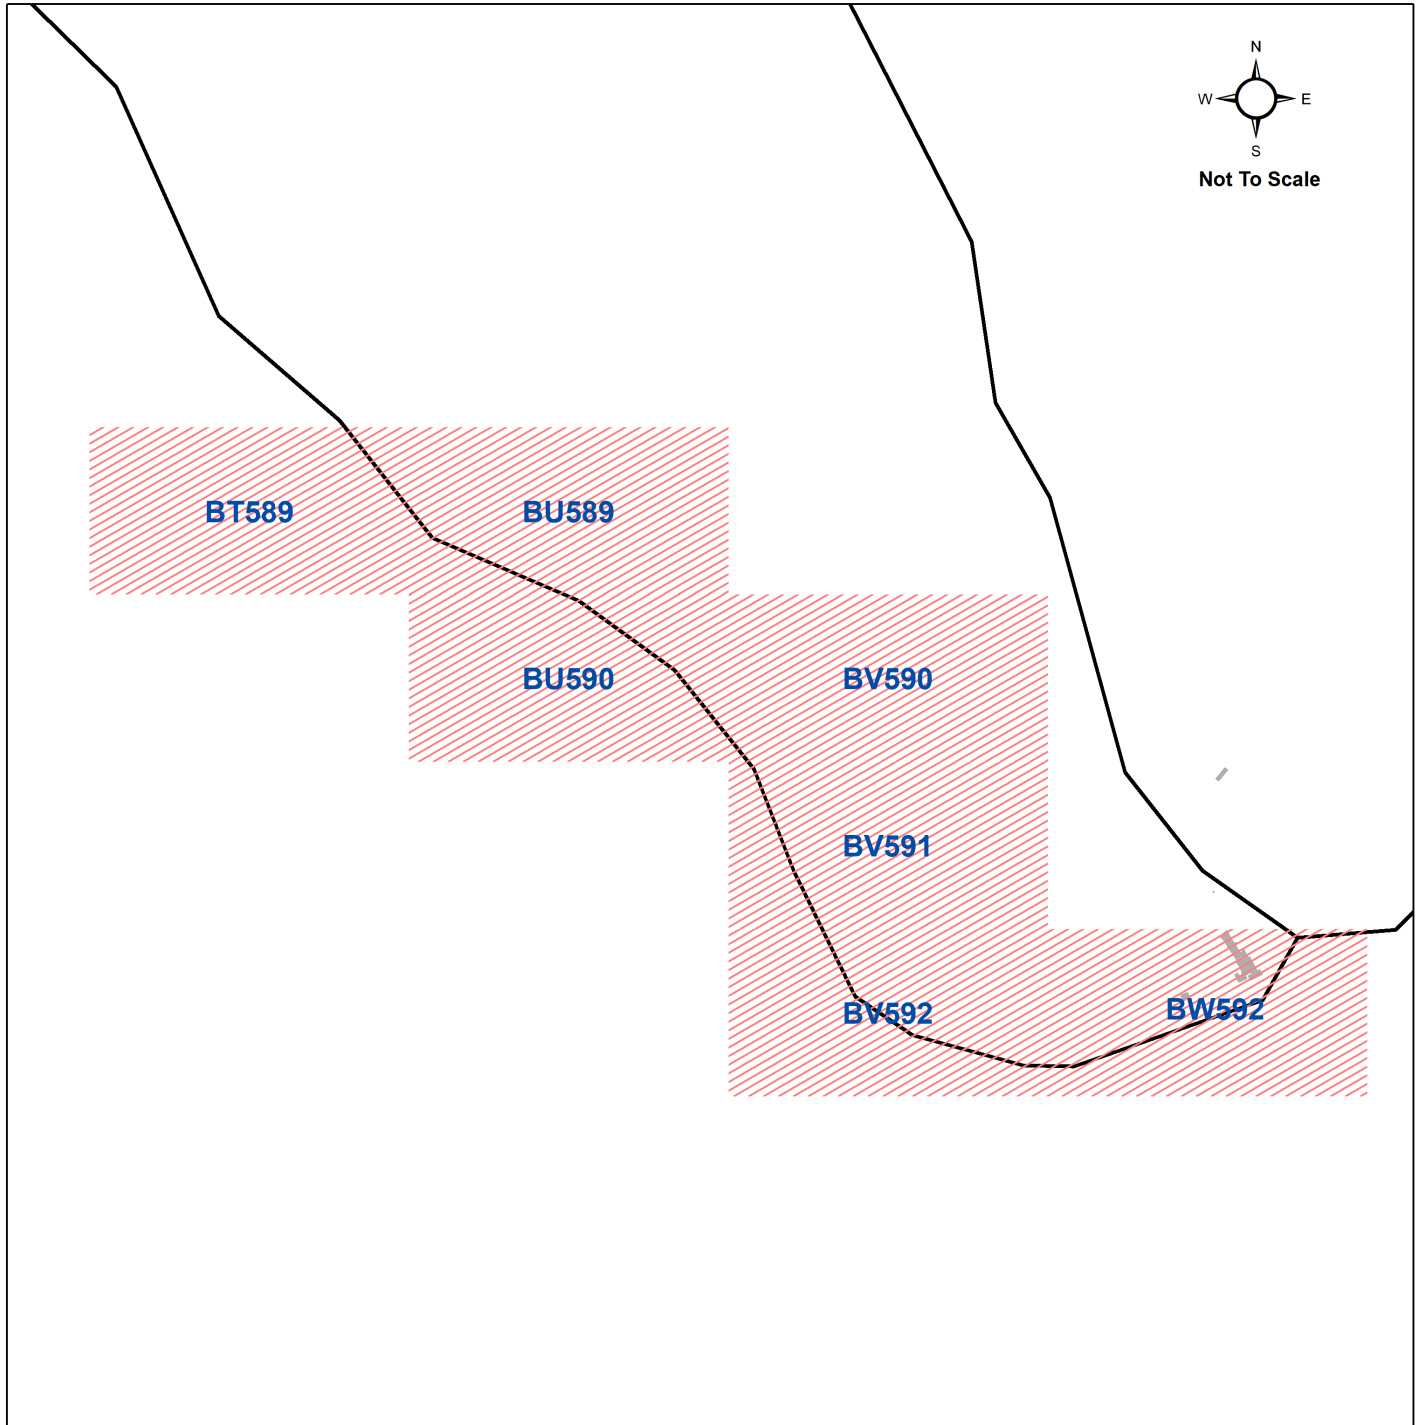

Variation Sixteen
Order 2026 (Draft)



The Highland Council
Headquarters
Glenurquhart Rd
Inverness
IV35NX

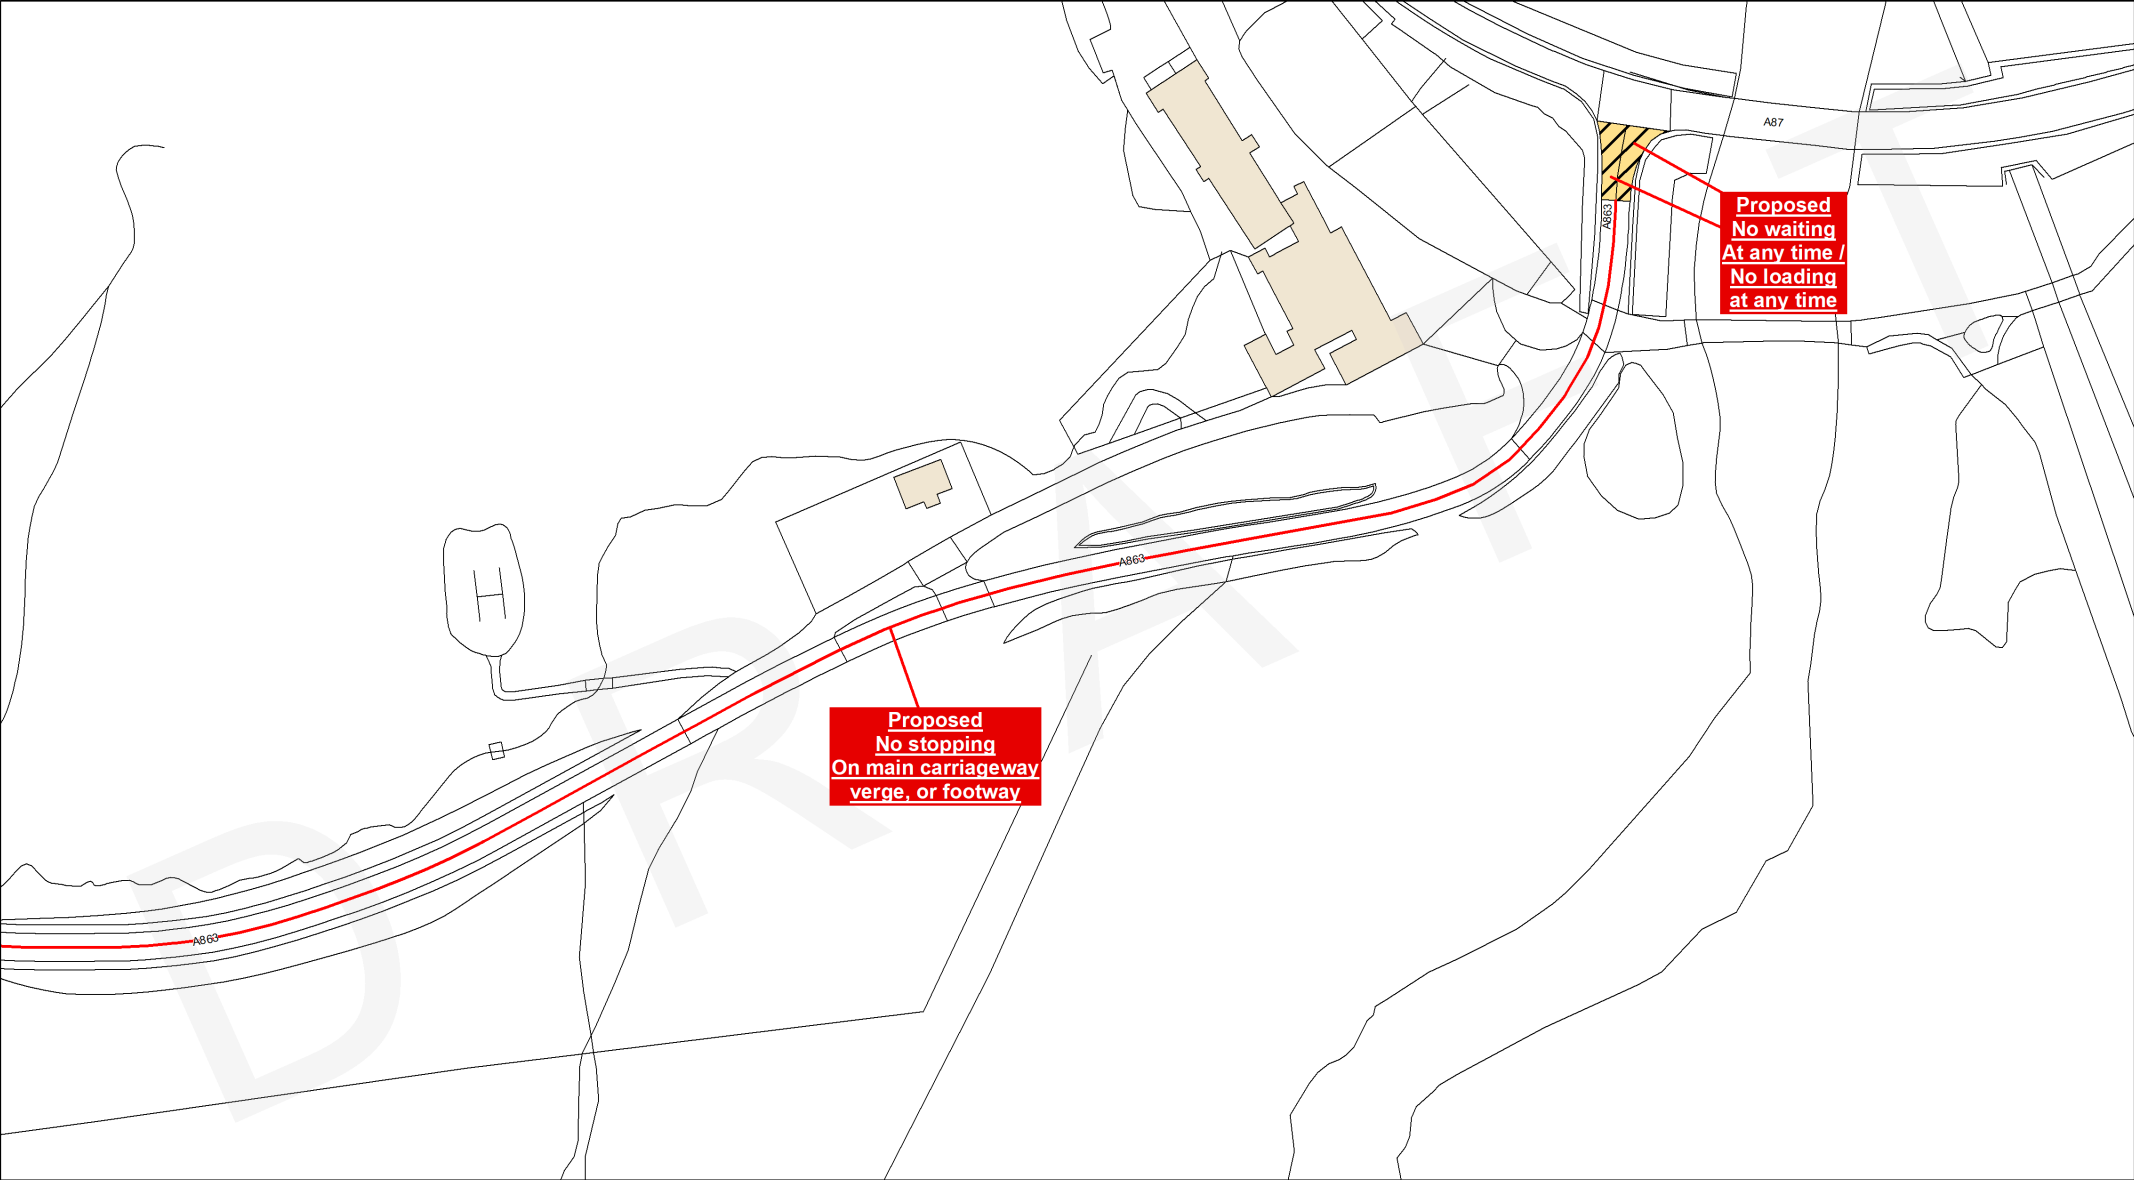

This is the Plan with Map Number (BW592a) referred to in the foregoing

The Highland Council
(Prohibition and Restriction of Waiting and Loading and Parking Places)
(Decriminalised Parking Enforcement and Consolidation)
Variation Sixteen Order 2026 (Draft)

Signed by Proper Officer

Reproduced by permission of Ordnance Survey on behalf of HMSO
© Crown copyright and database rights 2026 Ordnance Survey AC0000849432
This plan has been produced specifically to supply an individual with value added Local Authority information.
Unauthorised reproduction infringes Crown Copyright and may lead to prosecution or Civil Proceed

Restriction Key

- | | | |
|-------------------------|---|--|
| No Waiting At Any Time | No Waiting At Any Time / No Loading | Pay And Display |
| No Waiting | Loading Restrictions | Disabled Badge Holders Only |
| Permit Holders Only | No Waiting At Any Time / No Loading At Any Time | Pedestrian Zones |
| No Waiting / No Loading | Taxi Ranks | |
| Limited Waiting | Miscellaneous Restrictions | No Stopping On Main Carriageway, Verge, Or Footway |
| Dual Use Restrictions | Zonal Restrictions (Excluding Pedestrian Zones) | |

Label Key

- Proposed Restrictions
- Existing Restrictions (not subject to consultation)




The Highland Council
Headquarters
Glenurquhart Rd
Inverness
IV35NX

SCALE
1:1250

DATE

TBC

MAP NUMBER
BW592a

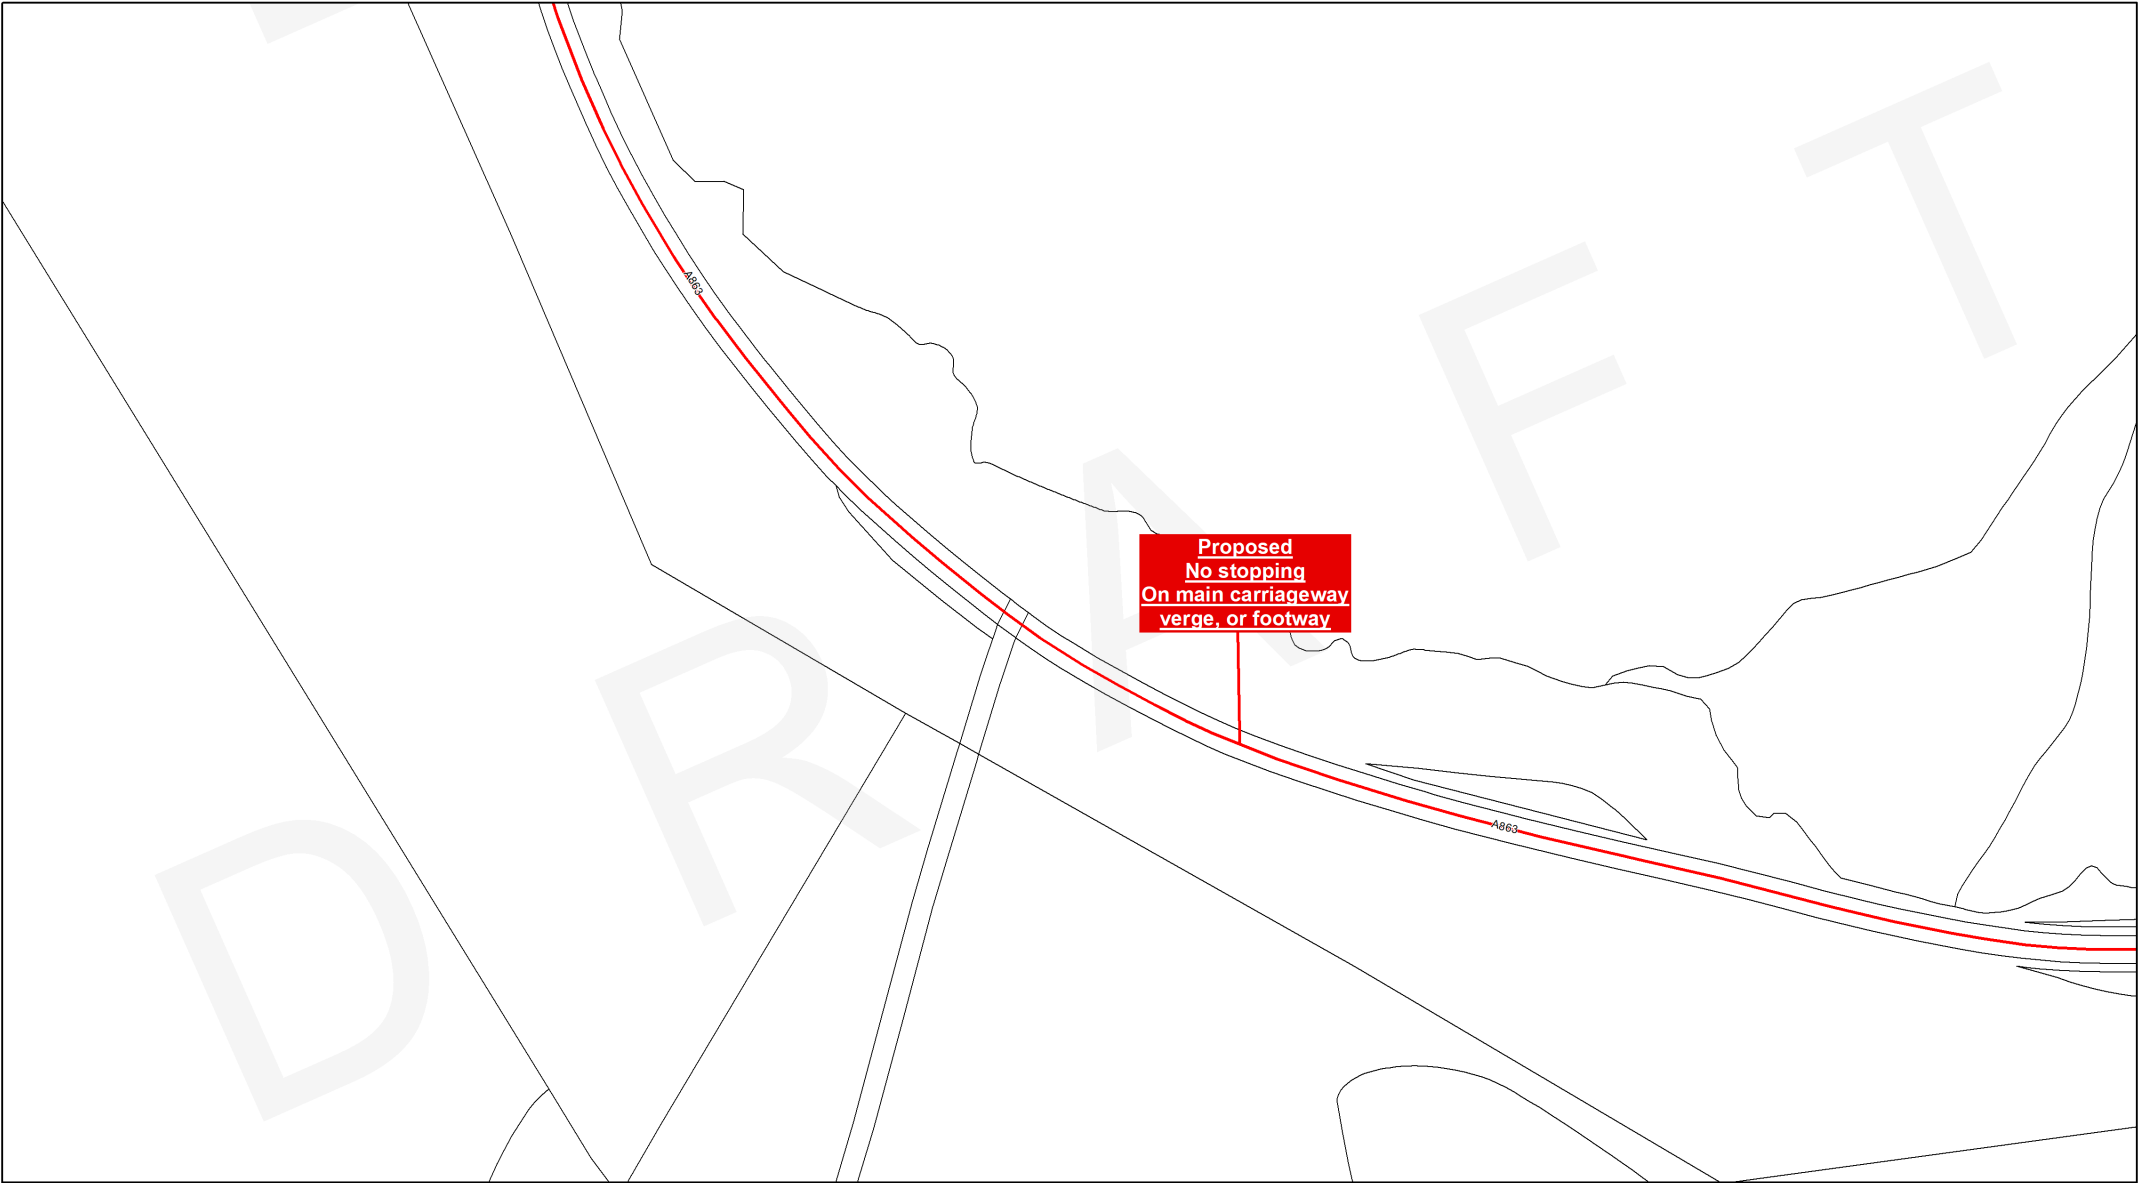

This is the Plan with Map Number (BV592) referred to in the foregoing

**The Highland Council
(Prohibition and Restriction of
Waiting and Loading and Parking Places)
(Decriminalised Parking Enforcement
and Consolidation)
Variation Sixteen Order 2026 (Draft)**

Signed by Proper Officer

Reproduced by permission of Ordnance Survey on behalf of HMSO
© Crown copyright and database
rights 2026 Ordnance Survey AC0000849432
This plan has been produced specifically to supply an individual
with value added Local Authority information.
Unauthorised reproduction infringes Crown Copyright
and may lead to prosecution or Civil Proceed

Restriction Key		
No Waiting At Any Time	No Waiting At Any Time / No Loading	Pay And Display
No Waiting	Loading Restrictions	Disabled Badge Holders Only
Permit Holders Only	No Waiting At Any Time / No Loading At Any Time	Pedestrian Zones
No Waiting / No Loading	Taxi Ranks	
Limited Waiting	Miscellaneous Restrictions	No Stopping On Main Carriageway, Verge, Or Footway
Dual Use Restrictions	Zonal Restrictions (Excluding Pedestrian Zones)	

Label Key	
Proposed Restrictions	
Existing Restrictions (not subject to consultation)	



The Highland Council
Comhairle na Gàidhealtachd

The Highland Council
Headquarters
Glenurquhart Rd
Inverness
IV35NX

SCALE 1:1250
DATE TBC
MAP NUMBER BV592



This is the Plan with Map Number (BV590) referred to in the foregoing

The Highland Council
(Prohibition and Restriction of Waiting and Loading and Parking Places) (Decriminalised Parking Enforcement and Consolidation)
Variation Sixteen Order 2026 (Draft)

Signed by Proper Officer

Reproduced by permission of Ordnance Survey on behalf of HMSO
© Crown copyright and database rights 2026 Ordnance Survey AC0000849432
This plan has been produced specifically to supply an individual with value added Local Authority information.
Unauthorised reproduction infringes Crown Copyright and may lead to prosecution or Civil Proceed


Restriction Key		
No Waiting At Any Time	No Waiting At Any Time / No Loading	Pay And Display
No Waiting	Loading Restrictions	Disabled Badge Holders Only
Permit Holders Only	No Waiting At Any Time / No Loading At Any Time	Pedestrian Zones
No Waiting / No Loading	Taxi Ranks	
Limited Waiting	Miscellaneous Restrictions	No Stopping On Main Carriageway, Verge, Or Footway
Dual Use Restrictions	Zonal Restrictions (Excluding Pedestrian Zones)	

Label Key	
Proposed Restrictions	
Existing Restrictions (not subject to consultation)	

The Highland Council
Comhairle na Gàidhealtachd

The Highland Council
Headquarters
Glenurquhart Rd
Inverness
IV35NX

SCALE
1:1250
DATE
TBC
MAP NUMBER
BV590

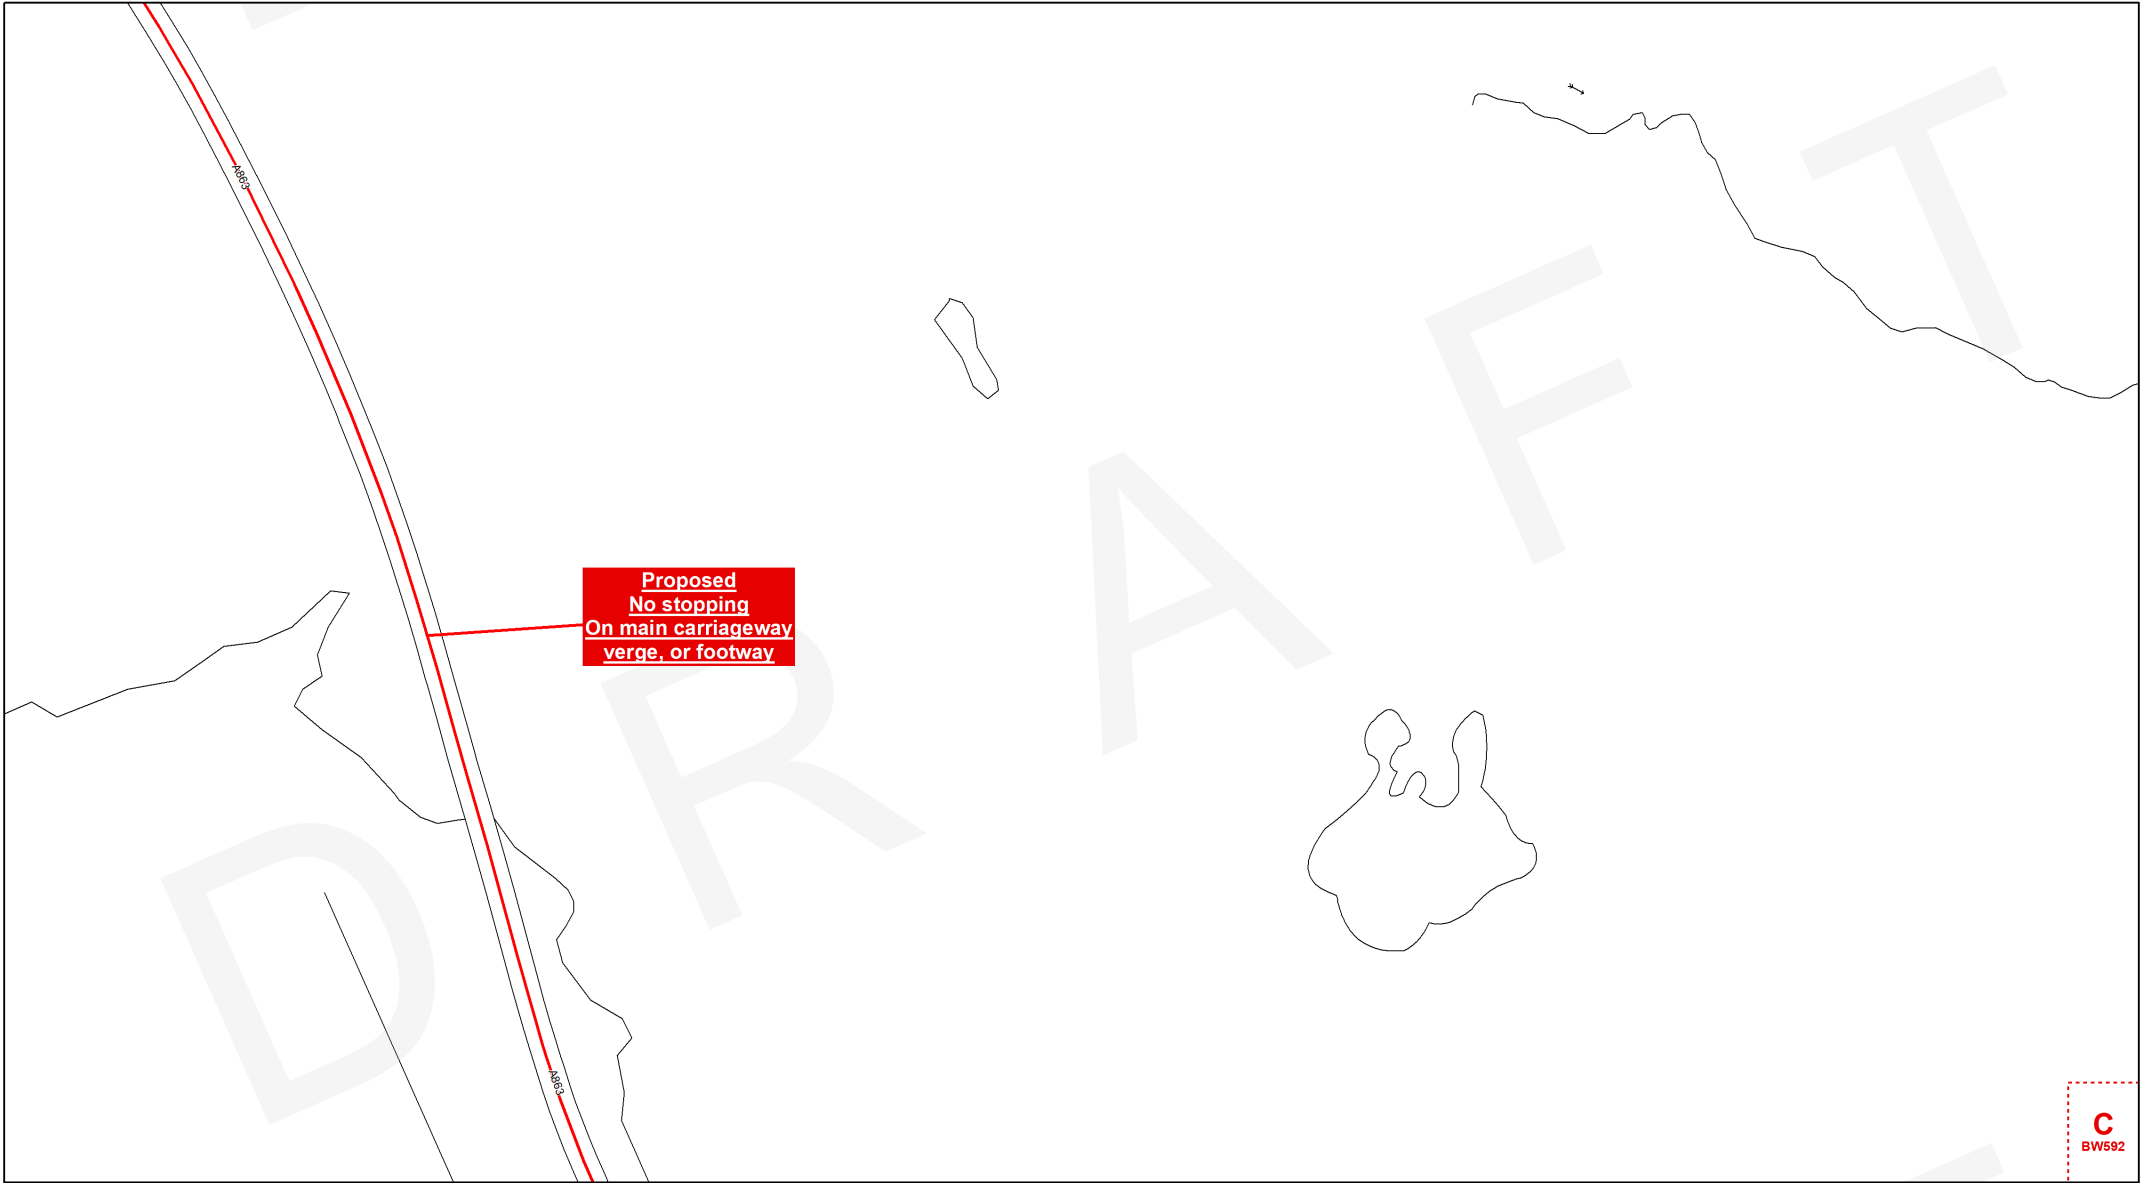

C
BW592

This is the Plan with Map Number (BV591) referred to in the foregoing

**The Highland Council
(Prohibition and Restriction of
Waiting and Loading and Parking Places)
(Decriminalised Parking Enforcement
and Consolidation)
Variation Sixteen Order 2026 (Draft)**

Signed by Proper Officer

Reproduced by permission of Ordnance Survey on behalf of HMSO
© Crown copyright and database
rights 2026 Ordnance Survey AC0000849432
This plan has been produced specifically to supply an individual
with value added Local Authority information.
Unauthorised reproduction infringes Crown Copyright
and may lead to prosecution or Civil Proceed

Restriction Key		
No Waiting At Any Time	No Waiting At Any Time / No Loading	Pay And Display
No Waiting	Loading Restrictions	Disabled Badge Holders Only
Permit Holders Only	No Waiting At Any Time / No Loading At Any Time	Pedestrian Zones
No Waiting / No Loading	Taxi Ranks	
Limited Waiting	Miscellaneous Restrictions	No Stopping On Main Carriageway, Verge, Or Footway
Dual Use Restrictions	Zonal Restrictions (Excluding Pedestrian Zones)	


Label Key	
Proposed Restrictions	
Existing Restrictions (not subject to consultation)	



The Highland Council
Comhairle na Gàidhealtachd

The Highland Council
Headquarters
Glenurquhart Rd
Inverness
IV35NX

SCALE 1:1250
DATE TBC
MAP NUMBER BV591

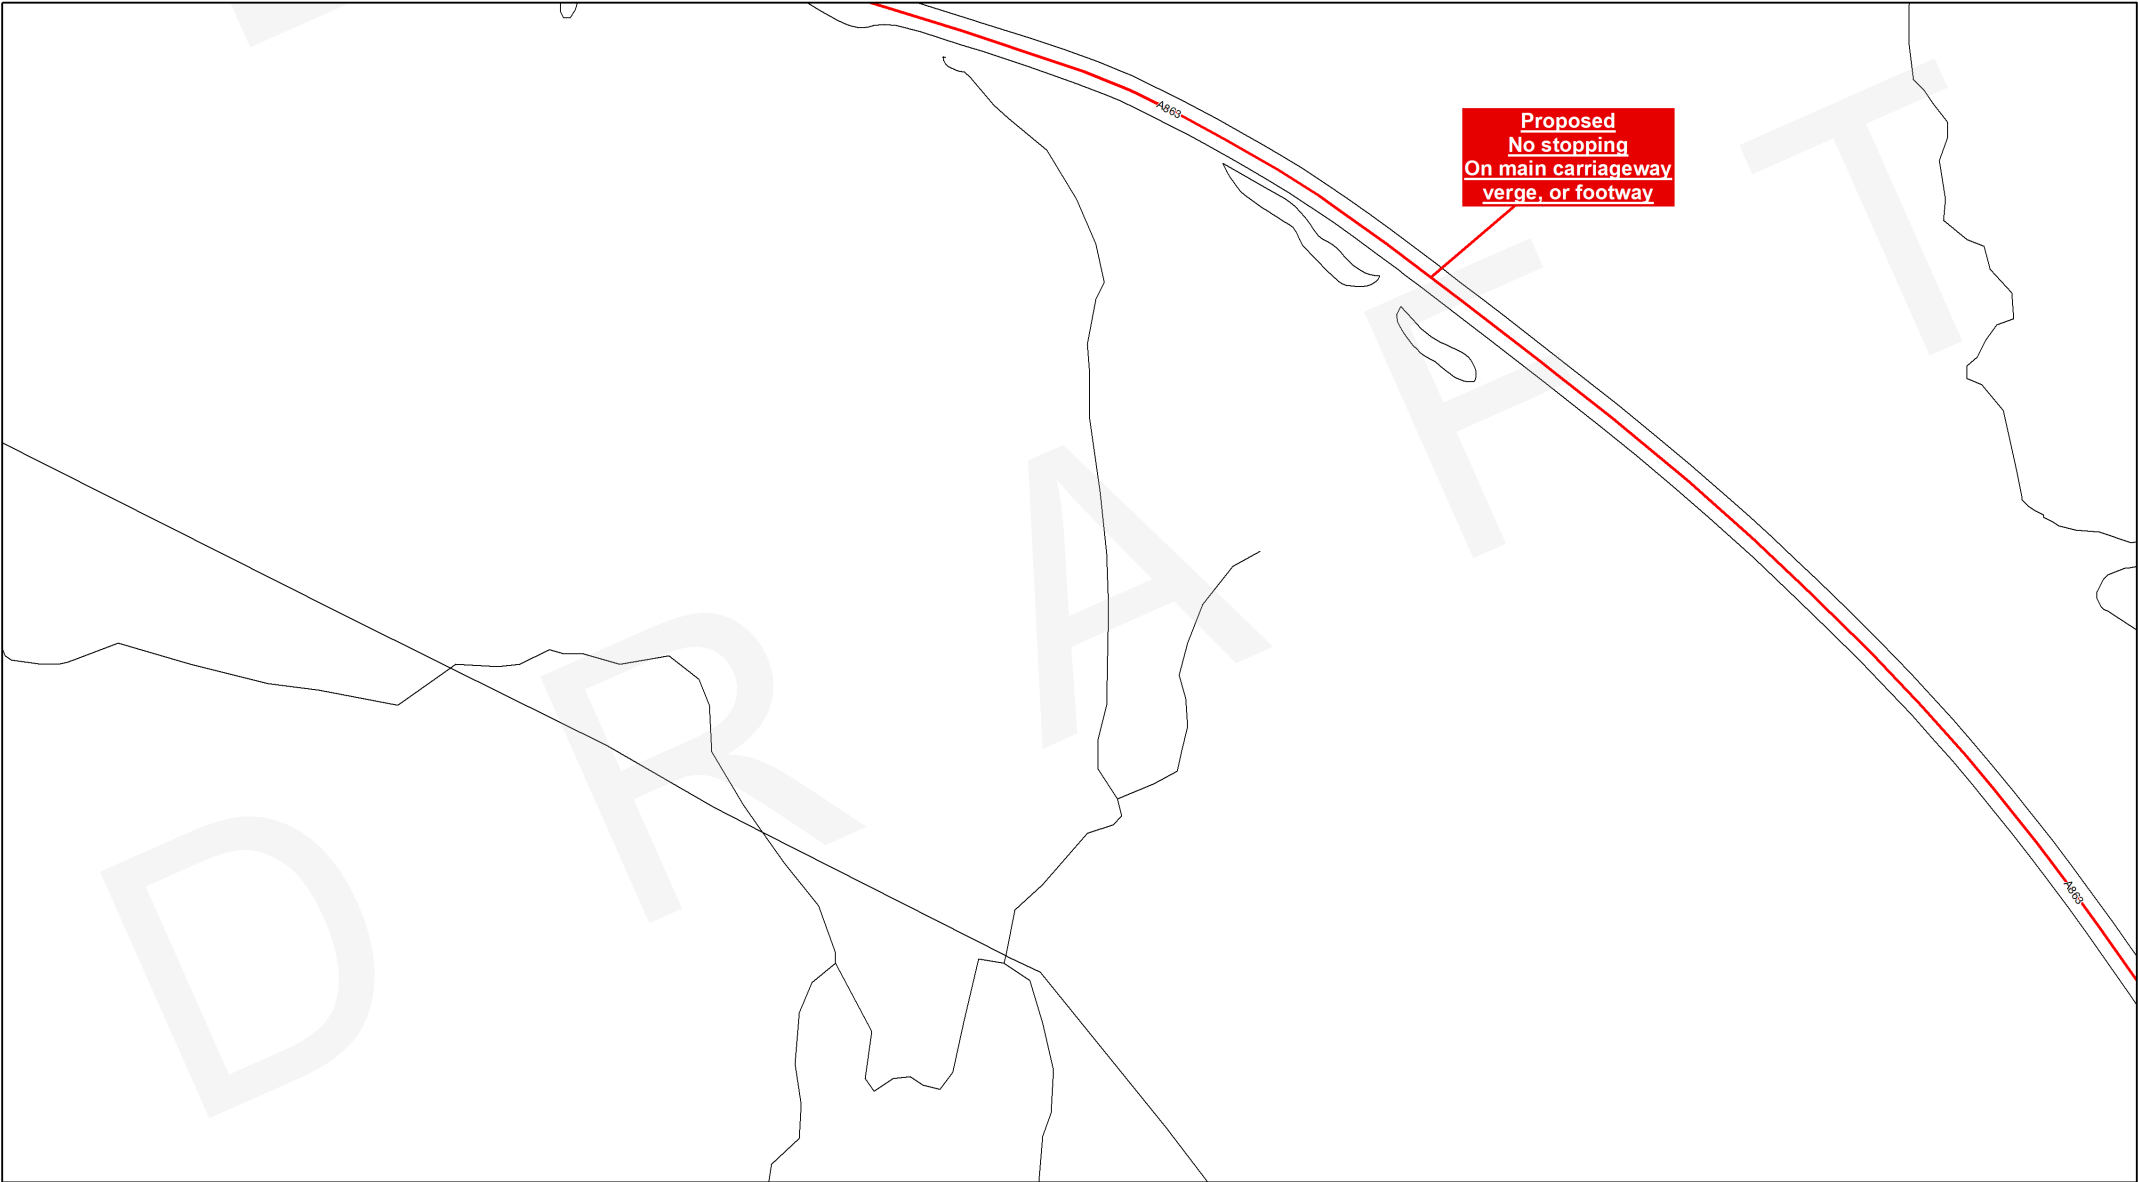

This is the Plan with Map Number (BU590) referred to in the foregoing

**The Highland Council
(Prohibition and Restriction of
Waiting and Loading and Parking Places)
(Decriminalised Parking Enforcement
and Consolidation)
Variation Sixteen Order 2026 (Draft)**

Signed by Proper Officer

Reproduced by permission of Ordnance Survey on behalf of HMSO
© Crown copyright and database
rights 2026 Ordnance Survey AC0000849432
This plan has been produced specifically to supply an individual
with value added Local Authority information.
Unauthorised reproduction infringes Crown Copyright
and may lead to prosecution or Civil Proceed

Restriction Key		
 No Waiting At Any Time	 No Waiting At Any Time / No Loading	 Pay And Display
 No Waiting	 Loading Restrictions	 Disabled Badge Holders Only
 Permit Holders Only	 No Waiting At Any Time / No Loading At Any Time	 Pedestrian Zones
 No Waiting / No Loading	 Taxi Ranks	
 Limited Waiting	 Miscellaneous Restrictions	 No Stopping On Main Carriageway, Verge, Or Footway
 Dual Use Restrictions	 Zonal Restrictions (Excluding Pedestrian Zones)	


Label Key	
	Proposed Restrictions
	Existing Restrictions (not subject to consultation)



The Highland Council
Comhairle na Gàidhealtachd

The Highland Council
Headquarters
Glenurquhart Rd
Inverness
IV35NX

SCALE
1:1250
DATE
TBC
MAP NUMBER
BU590

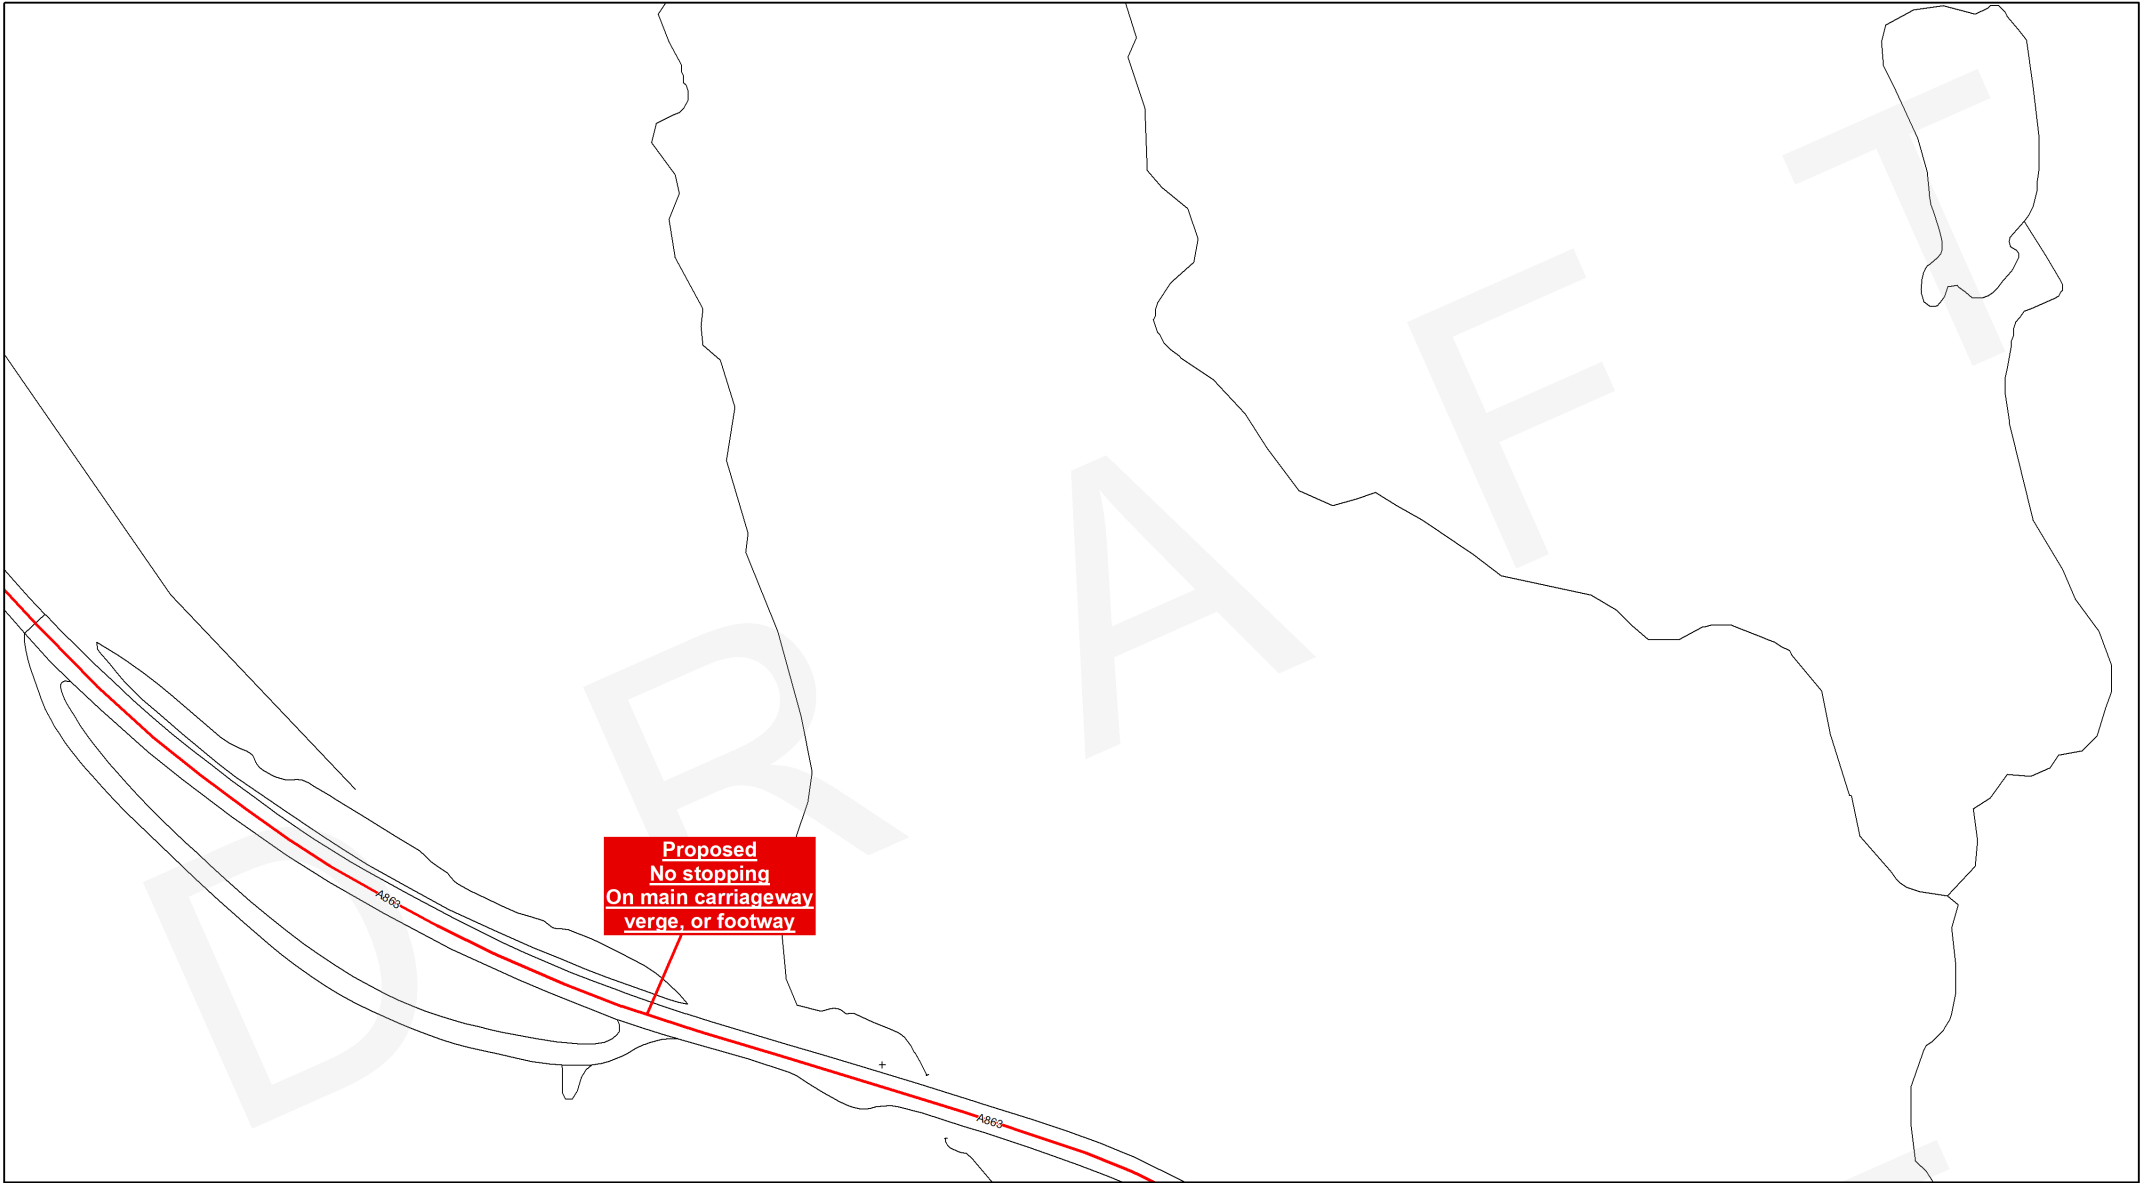

This is the Plan with Map Number (BU589) referred to in the foregoing

The Highland Council
(Prohibition and Restriction of Waiting and Loading and Parking Places)
(Decriminalised Parking Enforcement and Consolidation)
Variation Sixteen Order 2026 (Draft)

Signed by Proper Officer

Reproduced by permission of Ordnance Survey on behalf of HMSO
© Crown copyright and database rights 2026 Ordnance Survey AC0000849432
This plan has been produced specifically to supply an individual with value added Local Authority information.
Unauthorised reproduction infringes Crown Copyright and may lead to prosecution or Civil Proceed

Restriction Key

- | | | |
|-------------------------|---|--|
| No Waiting At Any Time | No Waiting At Any Time / No Loading | Pay And Display |
| No Waiting | Loading Restrictions | Disabled Badge Holders Only |
| Permit Holders Only | No Waiting At Any Time / No Loading At Any Time | Pedestrian Zones |
| No Waiting / No Loading | Taxi Ranks | |
| Limited Waiting | Miscellaneous Restrictions | |
| Dual Use Restrictions | Zonal Restrictions (Excluding Pedestrian Zones) | No Stopping On Main Carriageway, Verge, Or Footway |

Label Key



Proposed Restrictions



Existing Restrictions
(not subject to consultation)



The Highland Council
Headquarters
Glenurquhart Rd
Inverness
IV35NX

SCALE

1:1250

DATE

TBC

MAP NUMBER

BU589



This is the Plan with Map Number (BT589) referred to in the foregoing

**The Highland Council
(Prohibition and Restriction of
Waiting and Loading and Parking Places)
(Decriminalised Parking Enforcement
and Consolidation)
Variation Sixteen Order 2026 (Draft)**

Signed by Proper Officer

Reproduced by permission of Ordnance Survey on behalf of HMSO
© Crown copyright and database
rights 2026 Ordnance Survey AC0000849432
This plan has been produced specifically to supply an individual
with value added Local Authority information.
Unauthorised reproduction infringes Crown Copyright
and may lead to prosecution or Civil Proceed

Restriction Key		
No Waiting At Any Time	No Waiting At Any Time / No Loading	Pay And Display
No Waiting	Loading Restrictions	Disabled Badge Holders Only
Permit Holders Only	No Waiting At Any Time / No Loading At Any Time	Pedestrian Zones
No Waiting / No Loading	Taxi Ranks	
Limited Waiting	Miscellaneous Restrictions	No Stopping On Main Carriageway, Verge, Or Footway
Dual Use Restrictions	Zonal Restrictions (Excluding Pedestrian Zones)	

Label Key	
Proposed Restrictions	
Existing Restrictions (not subject to consultation)	

**The Highland Council**
Comhairle na Gàidhealtachd

The Highland Council
Headquarters
Glenurquhart Rd
Inverness
IV35NX

SCALE
1:1250
DATE
TBC
MAP NUMBER
BT589

Waterfall

Storr Lochs

A 855

Lay-by

RED ROUTE CLEARWAY


No stopping

DIA 642.4

RED ROUTE CLEARWAY ENDS

DIA 642.5


Layout 1

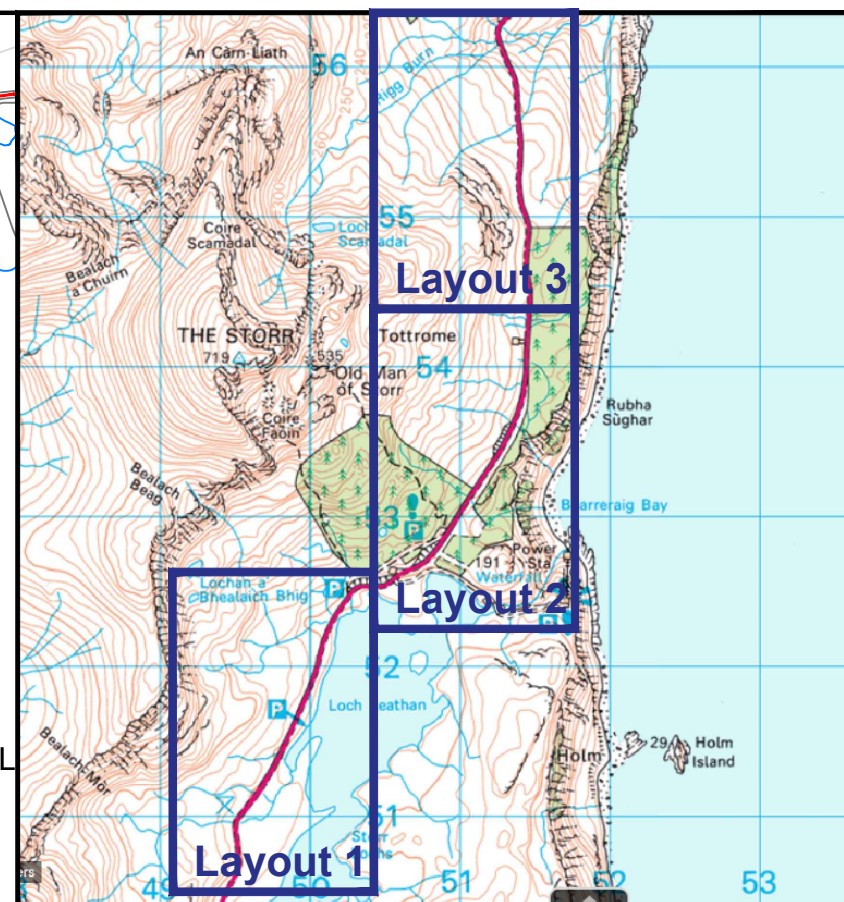

Layout 3

Schedule (4) - The Highland Council
(Prohibition and Restriction of Waiting and Loading and Parking Places)
(Decriminalised Parking Enforcement
and Consolidation)
Variation Sixteen Order 2026 (Draft)


The Storr Overview

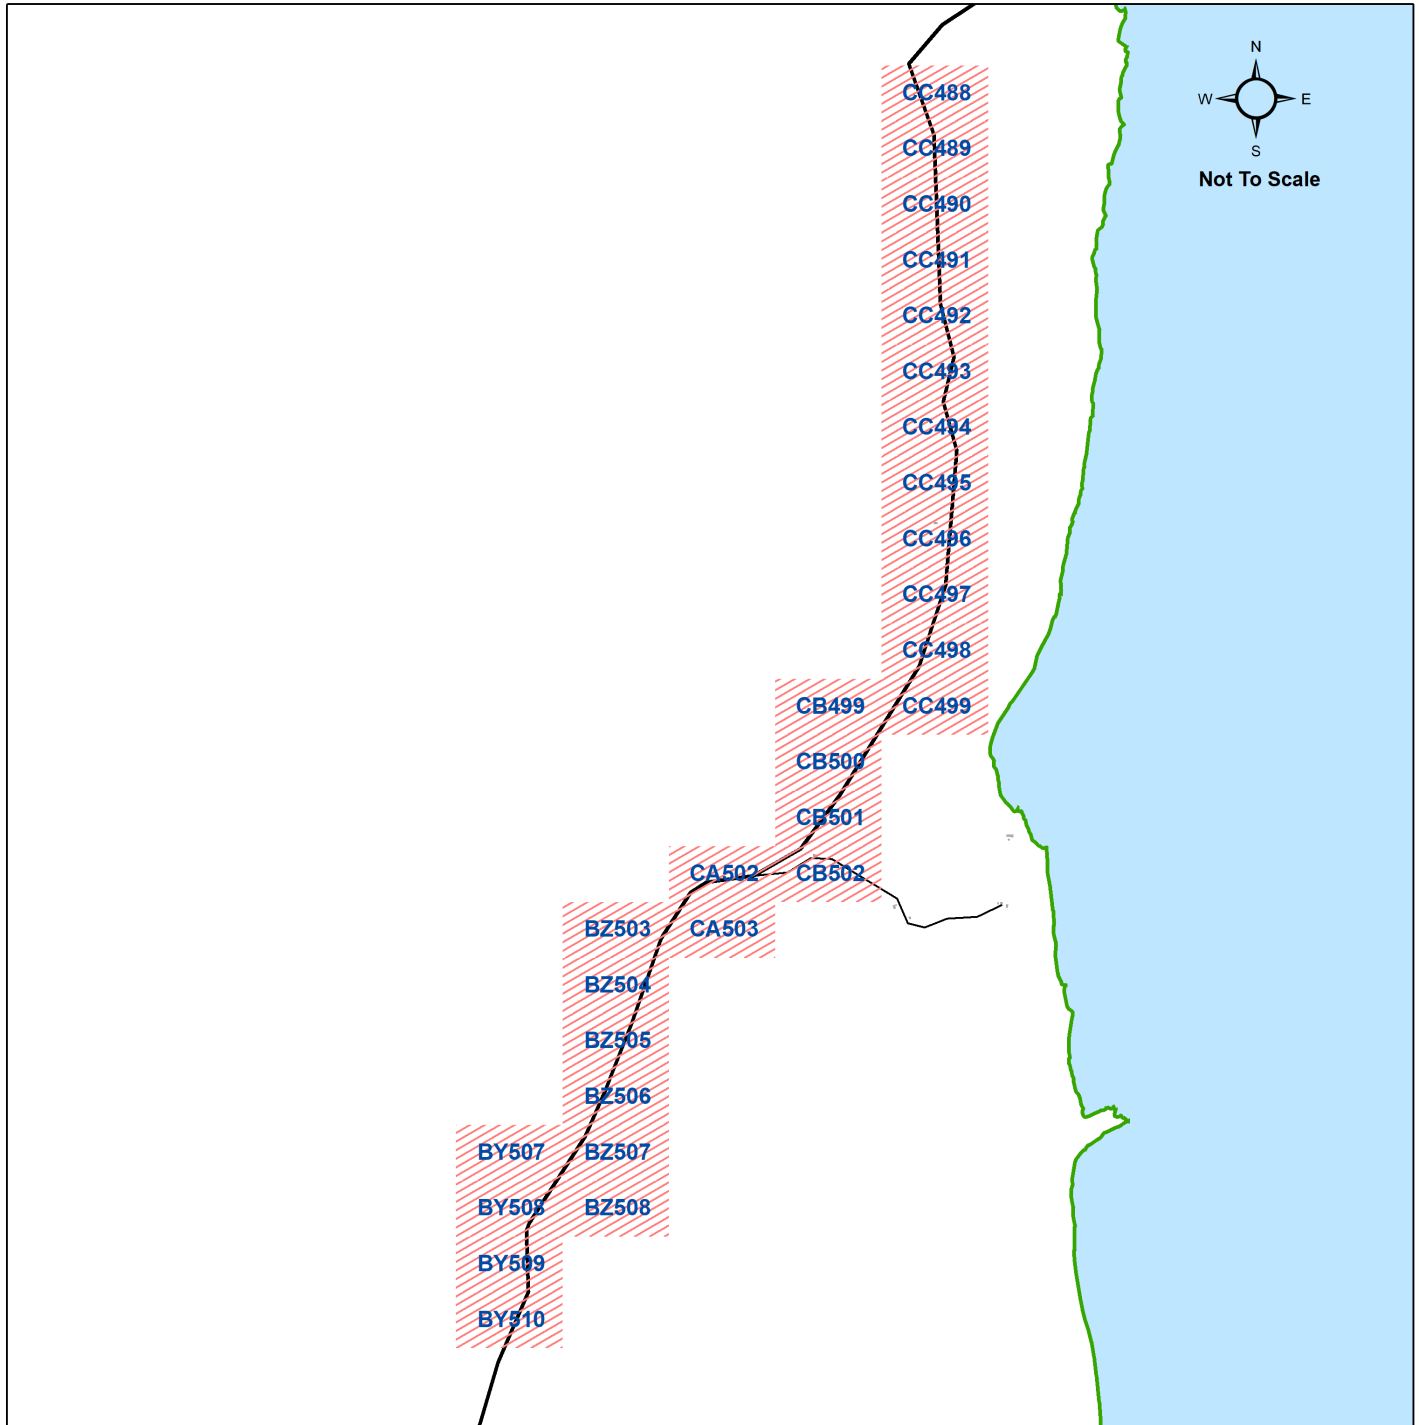

Variation Sixteen
Order 2026 (Draft)



The Highland Council
Headquarters
Glenurquhart Rd
Inverness
IV35NX

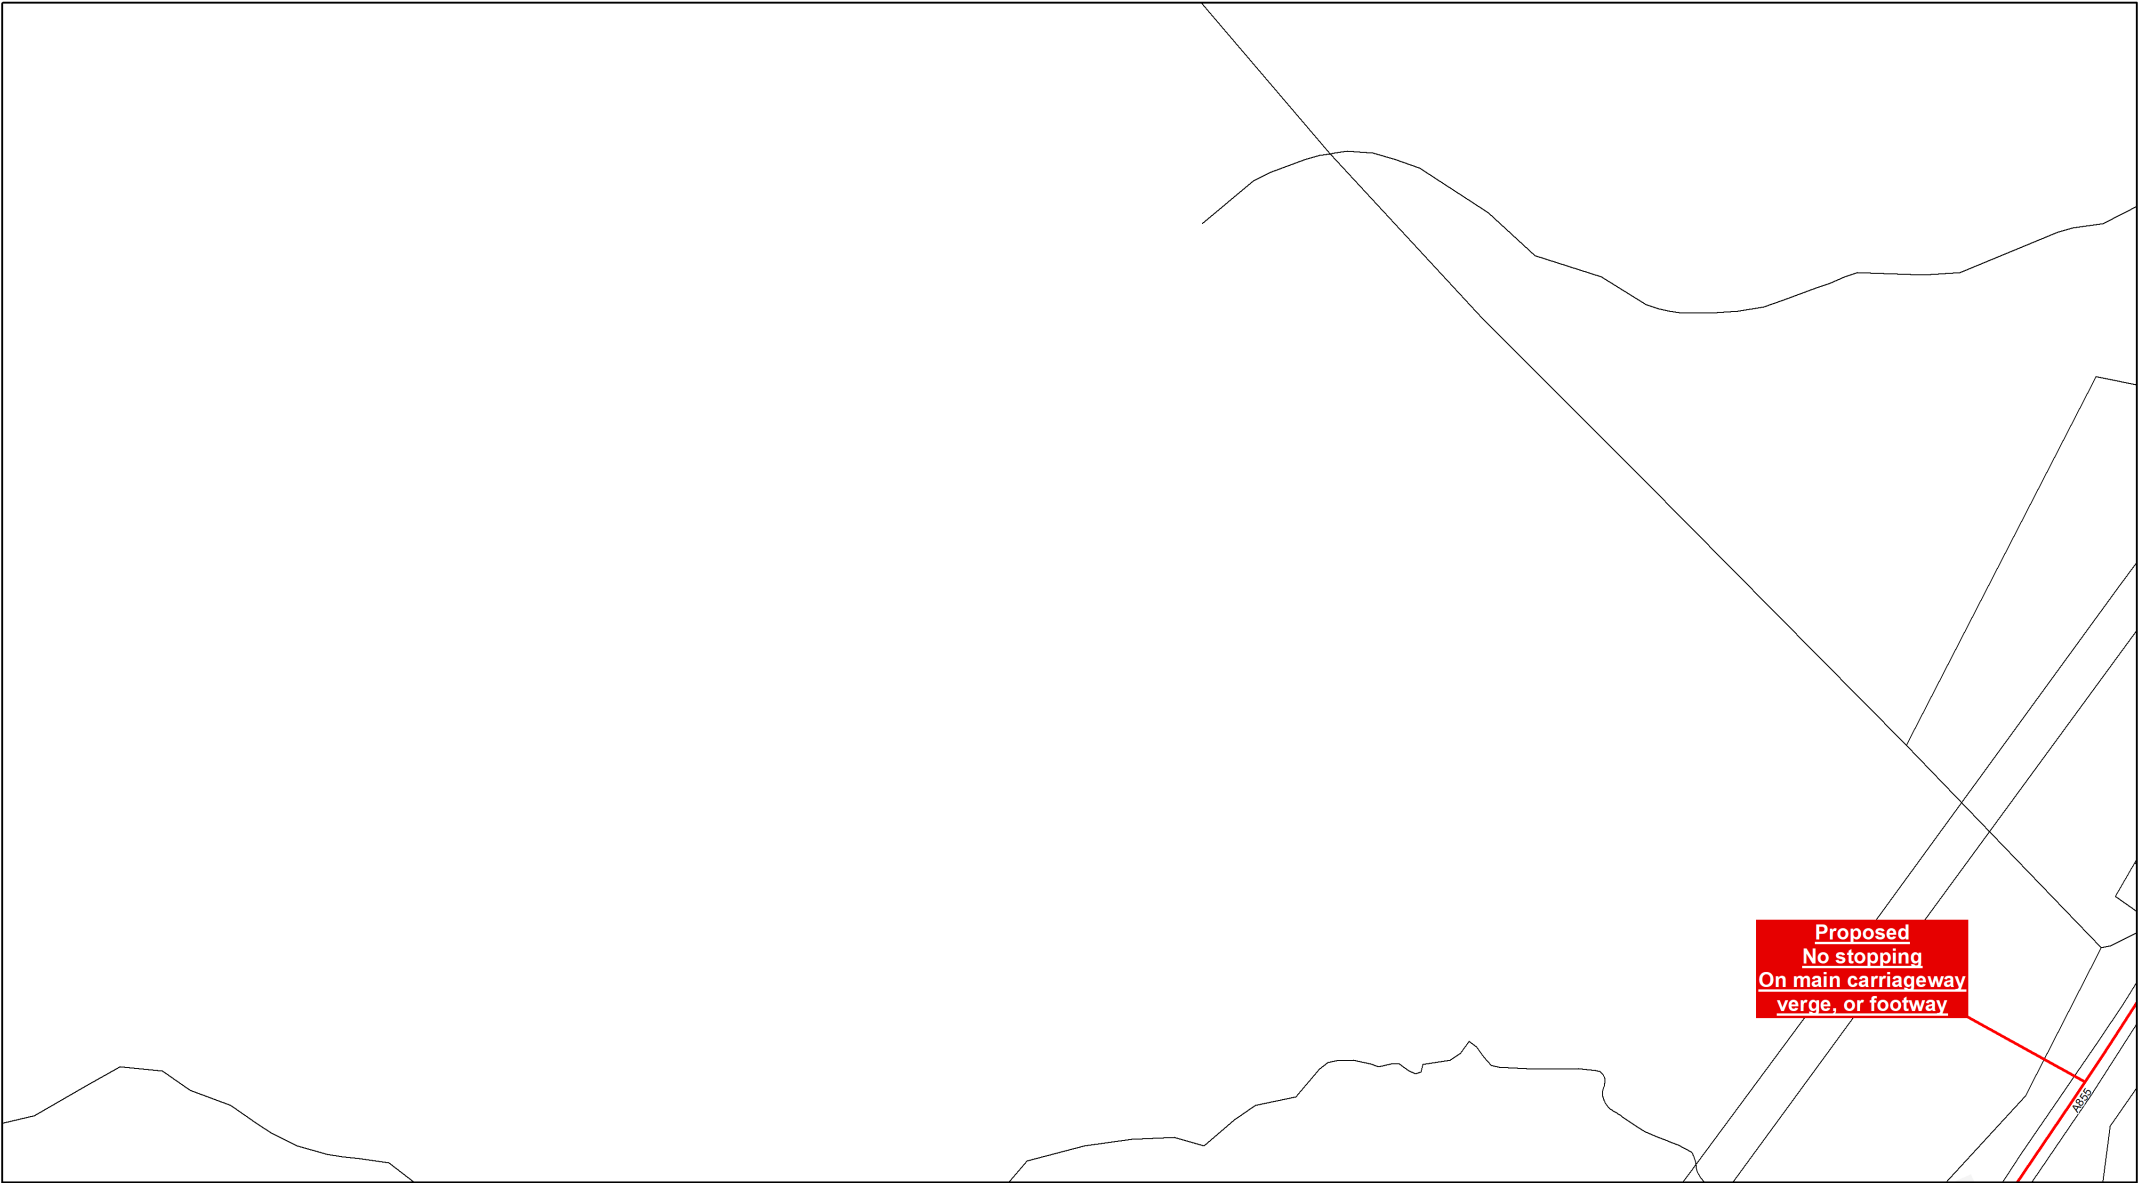

Proposed
No stopping
On main carriageway
verge, or footway

This is the Plan with Map Number (BY507) referred to in the foregoing

The Highland Council
(Prohibition and Restriction of
Waiting and Loading and Parking Places)
(Decriminalised Parking Enforcement
and Consolidation)
Variation Sixteen Order 2026 (Draft)

Signed by Proper Officer

Reproduced by permission of Ordnance Survey on behalf of HMSO
© Crown copyright and database
rights 2026 Ordnance Survey AC0000849432
This plan has been produced specifically to supply an individual
with value added Local Authority information.
Unauthorised reproduction infringes Crown Copyright
and may lead to prosecution or Civil Proceed

Restriction Key		
 No Waiting At Any Time	 No Waiting At Any Time / No Loading	 Pay And Display
 No Waiting	 Loading Restrictions	 Disabled Badge Holders Only
 Permit Holders Only	 No Waiting At Any Time / No Loading At Any Time	 Pedestrian Zones
 No Waiting / No Loading	 Taxi Ranks	
 Limited Waiting	 Miscellaneous Restrictions	 No Stopping On Main Carriageway, Verge, Or Footway
 Dual Use Restrictions	 Zonal Restrictions (Excluding Pedestrian Zones)	


Label Key	
 Proposed Restrictions	
 Existing Restrictions (not subject to consultation)	



The Highland Council
Comhairle na Gàidhealtachd

The Highland Council
Headquarters
Glenurquhart Rd
Inverness
IV35NX

SCALE
1:1250
DATE
TBC
MAP NUMBER
BY507

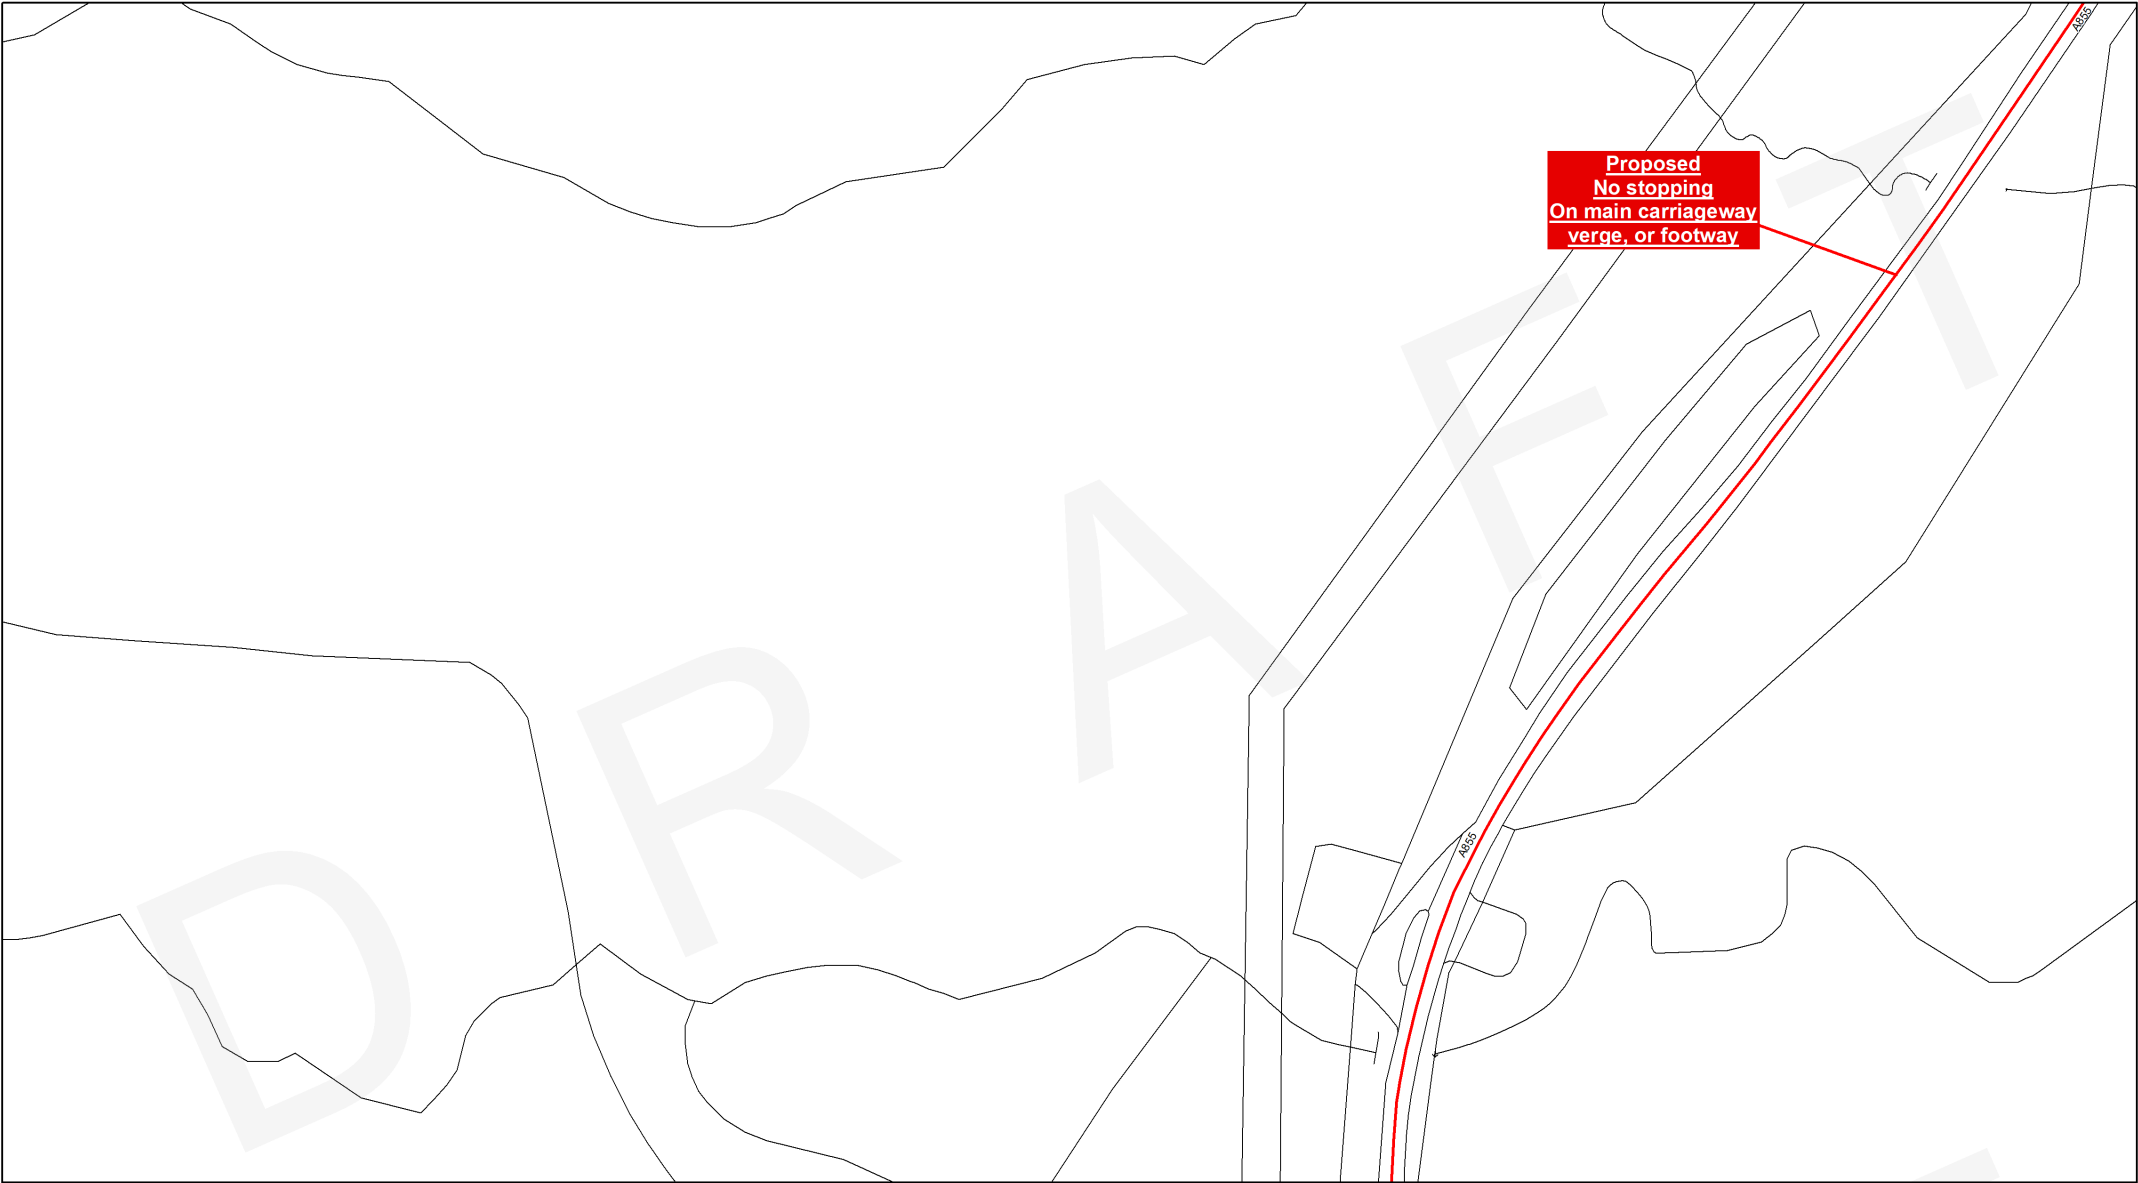

This is the Plan with Map Number (BY508) referred to in the foregoing

**The Highland Council
(Prohibition and Restriction of
Waiting and Loading and Parking Places)
(Decriminalised Parking Enforcement
and Consolidation)
Variation Sixteen Order 2026 (Draft)**

Signed by Proper Officer

Reproduced by permission of Ordnance Survey on behalf of HMSO
© Crown copyright and database
rights 2026 Ordnance Survey AC0000849432
This plan has been produced specifically to supply an individual
with value added Local Authority information.
Unauthorised reproduction infringes Crown Copyright
and may lead to prosecution or Civil Proceed

Restriction Key

No Waiting At Any Time

No Waiting

Permit Holders Only

No Waiting / No Loading

Limited Waiting

Dual Use Restrictions

No Waiting At Any Time / No Loading

Loading Restrictions

No Waiting At Any Time / No Loading At Any Time

Taxi Ranks

Miscellaneous Restrictions

Zonal Restrictions (Excluding Pedestrian Zones)

Pay And Display

Disabled Badge Holders Only

Pedestrian Zones

No Stopping On Main Carriageway, Verge, Or Footway

Label Key

Proposed Restrictions

Existing Restrictions (not subject to consultation)


The Highland Council
Comhairle na Gàidhealtachd

The Highland Council
Headquarters
Glenurquhart Rd
Inverness
IV35NX

SCALE
1:1250

DATE
TBC

MAP NUMBER
BY508

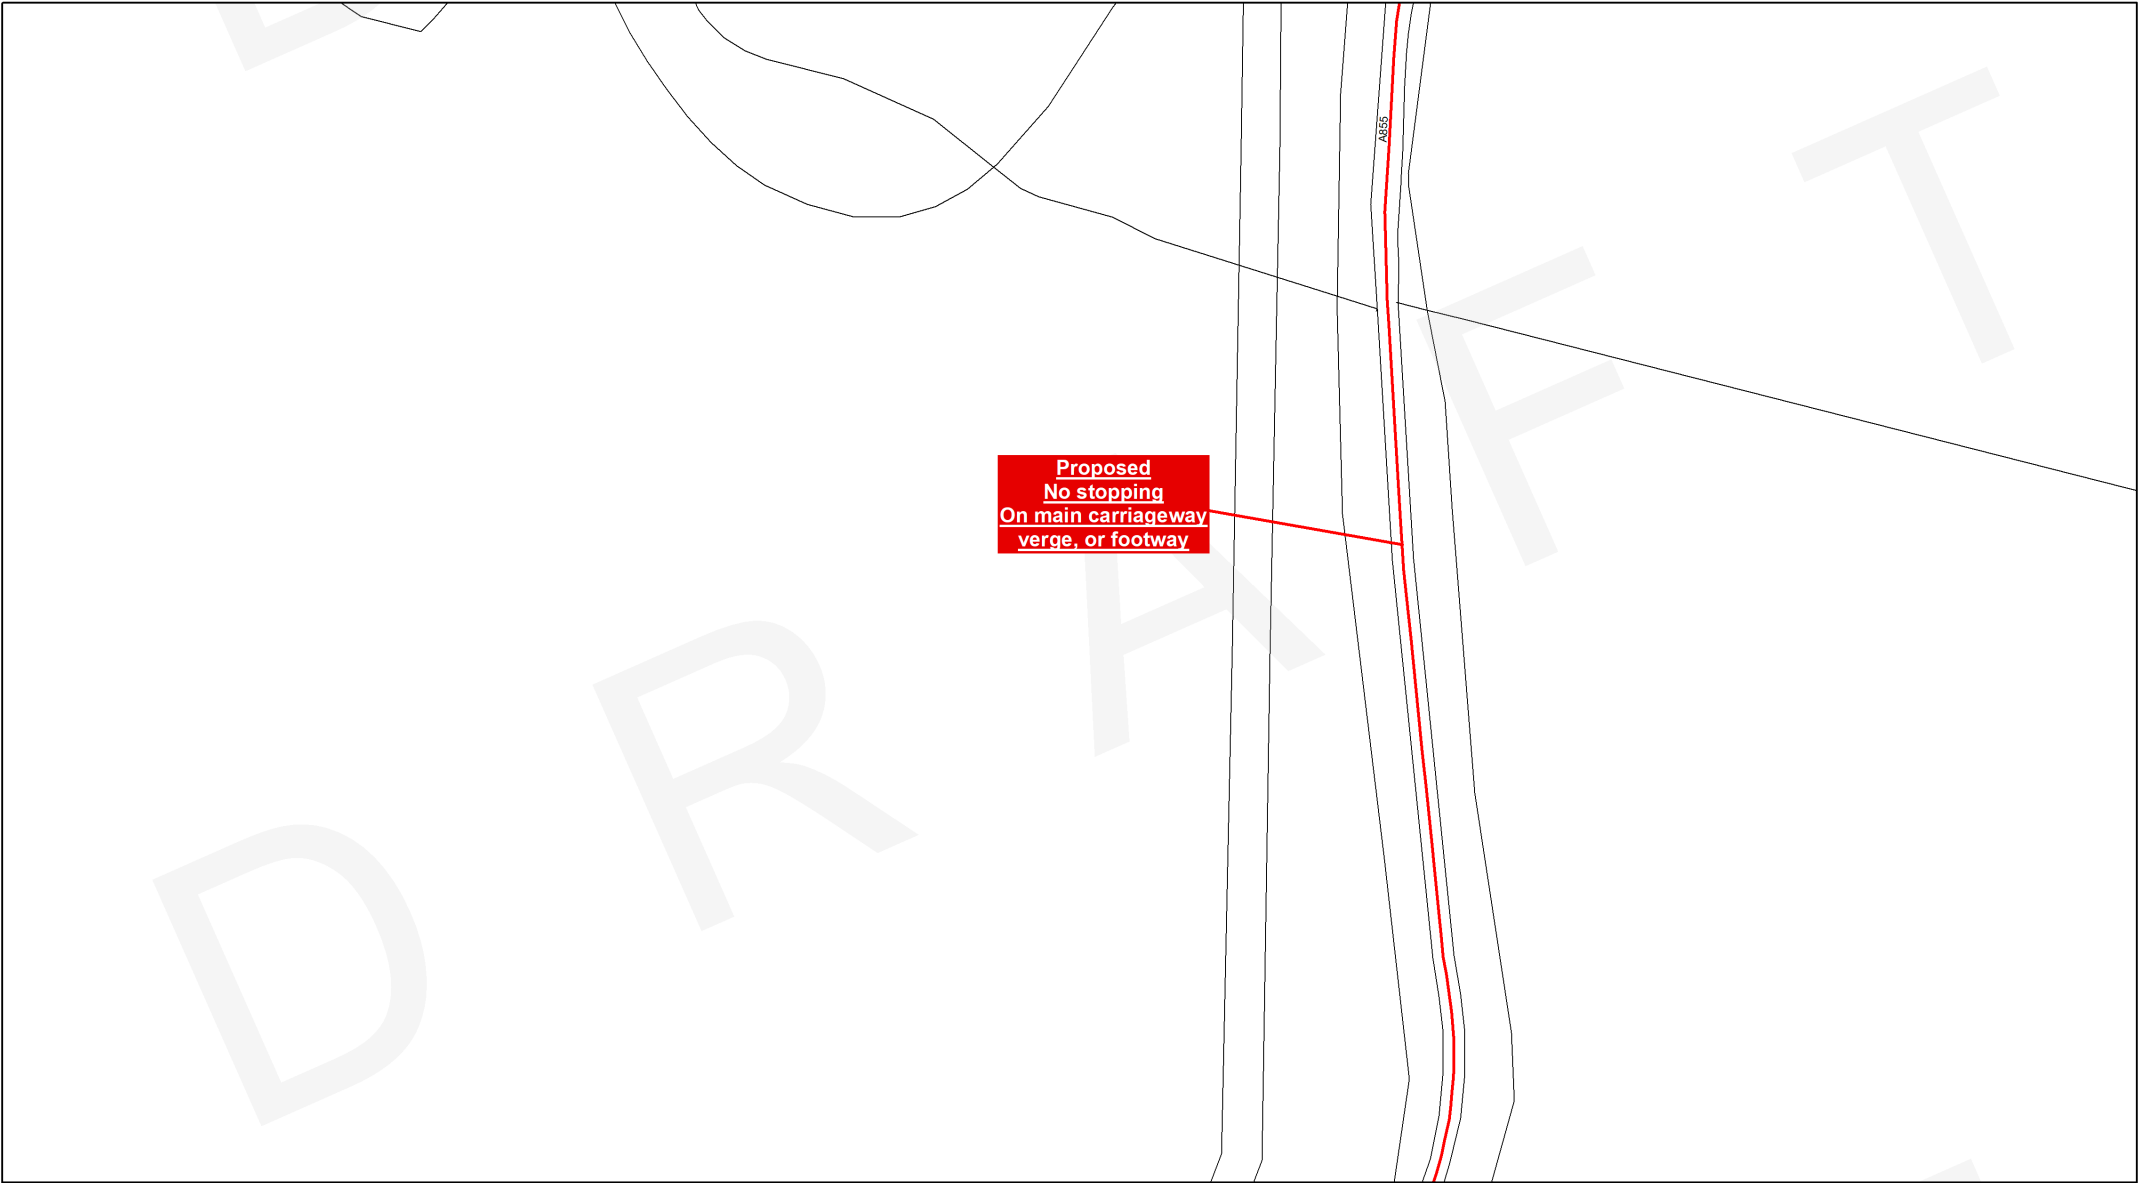

This is the Plan with Map Number (BY509) referred to in the foregoing

The Highland Council
(Prohibition and Restriction of
Waiting and Loading and Parking Places)
(Decriminalised Parking Enforcement
and Consolidation)
Variation Sixteen Order 2026 (Draft)

Signed by Proper Officer

Reproduced by permission of Ordnance Survey on behalf of HMSO
© Crown copyright and database
rights 2026 Ordnance Survey AC0000849432
This plan has been produced specifically to supply an individual
with value added Local Authority information.
Unauthorised reproduction infringes Crown Copyright
and may lead to prosecution or Civil Proceed

Restriction Key		
No Waiting At Any Time	No Waiting At Any Time / No Loading	Pay And Display
No Waiting	Loading Restrictions	Disabled Badge Holders Only
Permit Holders Only	No Waiting At Any Time / No Loading At Any Time	Pedestrian Zones
No Waiting / No Loading	Taxi Ranks	
Limited Waiting	Miscellaneous Restrictions	No Stopping On Main Carriageway, Verge, Or Footway
Dual Use Restrictions	Zonal Restrictions (Excluding Pedestrian Zones)	


Label Key	
Proposed Restrictions	
Existing Restrictions (not subject to consultation)	



The Highland Council
Comhairle na Gàidhealtachd

The Highland Council
Headquarters
Glenurquhart Rd
Inverness
IV35NX

SCALE
1:1250
DATE
TBC
MAP NUMBER
BY509

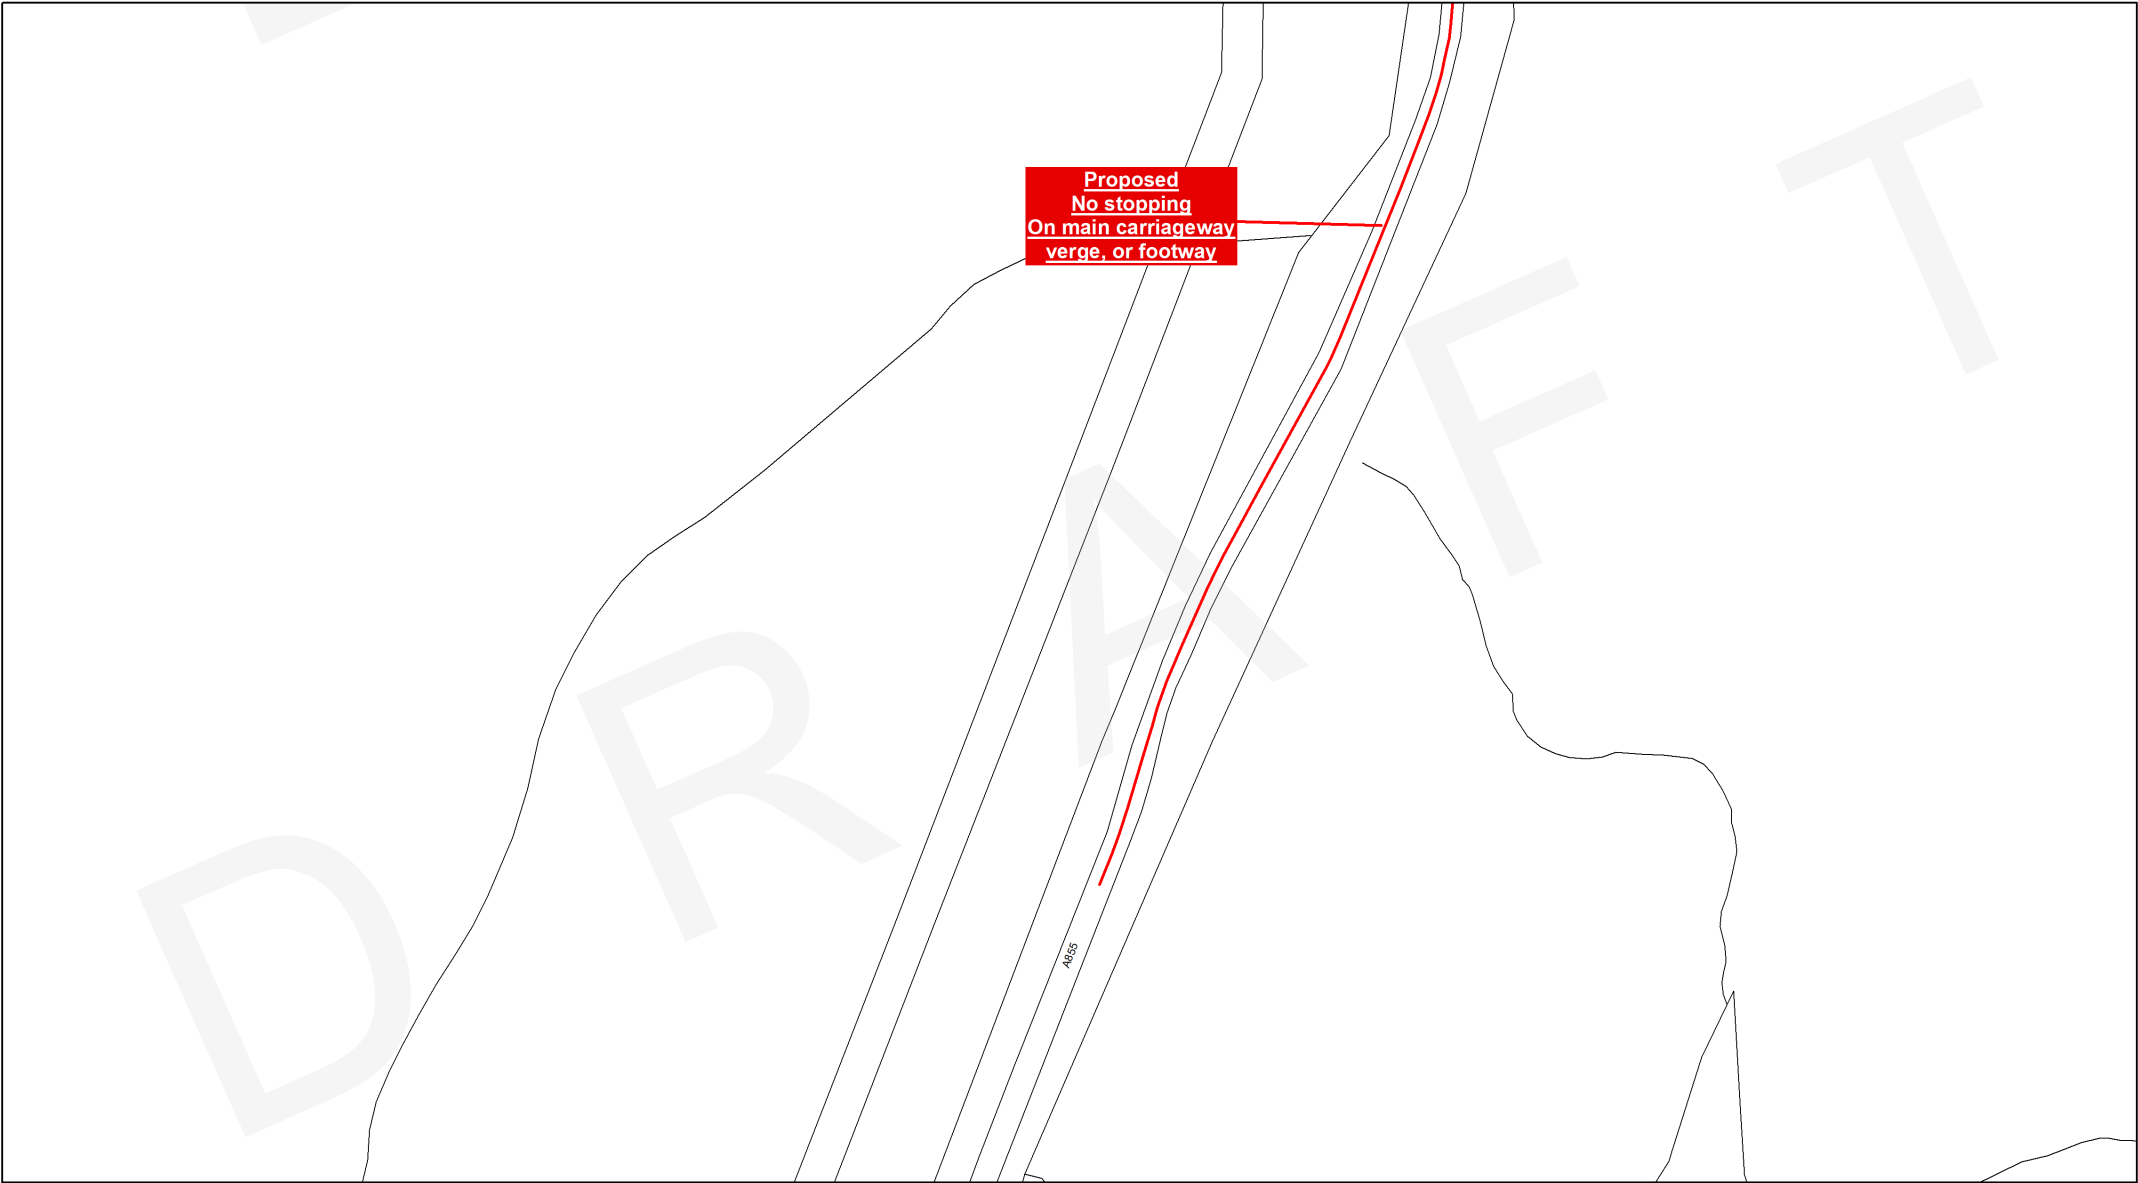

This is the Plan with Map Number (BY510) referred to in the foregoing

**The Highland Council
(Prohibition and Restriction of
Waiting and Loading and Parking Places)
(Decriminalised Parking Enforcement
and Consolidation)
Variation Sixteen Order 2026 (Draft)**

Signed by Proper Officer

Reproduced by permission of Ordnance Survey on behalf of HMSO
© Crown copyright and database
rights 2026 Ordnance Survey AC0000849432
This plan has been produced specifically to supply an individual
with value added Local Authority information.
Unauthorised reproduction infringes Crown Copyright
and may lead to prosecution or Civil Proceed

Restriction Key		
No Waiting At Any Time	No Waiting At Any Time / No Loading	Pay And Display
No Waiting	Loading Restrictions	Disabled Badge Holders Only
Permit Holders Only	No Waiting At Any Time / No Loading At Any Time	Pedestrian Zones
No Waiting / No Loading	Taxi Ranks	
Limited Waiting	Miscellaneous Restrictions	No Stopping On Main Carriageway, Verge, Or Footway
Dual Use Restrictions	Zonal Restrictions (Excluding Pedestrian Zones)	


Label Key	
Proposed Restrictions	
Existing Restrictions (not subject to consultation)	



The Highland Council
Comhairle na Gàidhealtachd

The Highland Council
Headquarters
Glenurquhart Rd
Inverness
IV35NX

SCALE
1:1250
DATE
TBC
MAP NUMBER
BY510

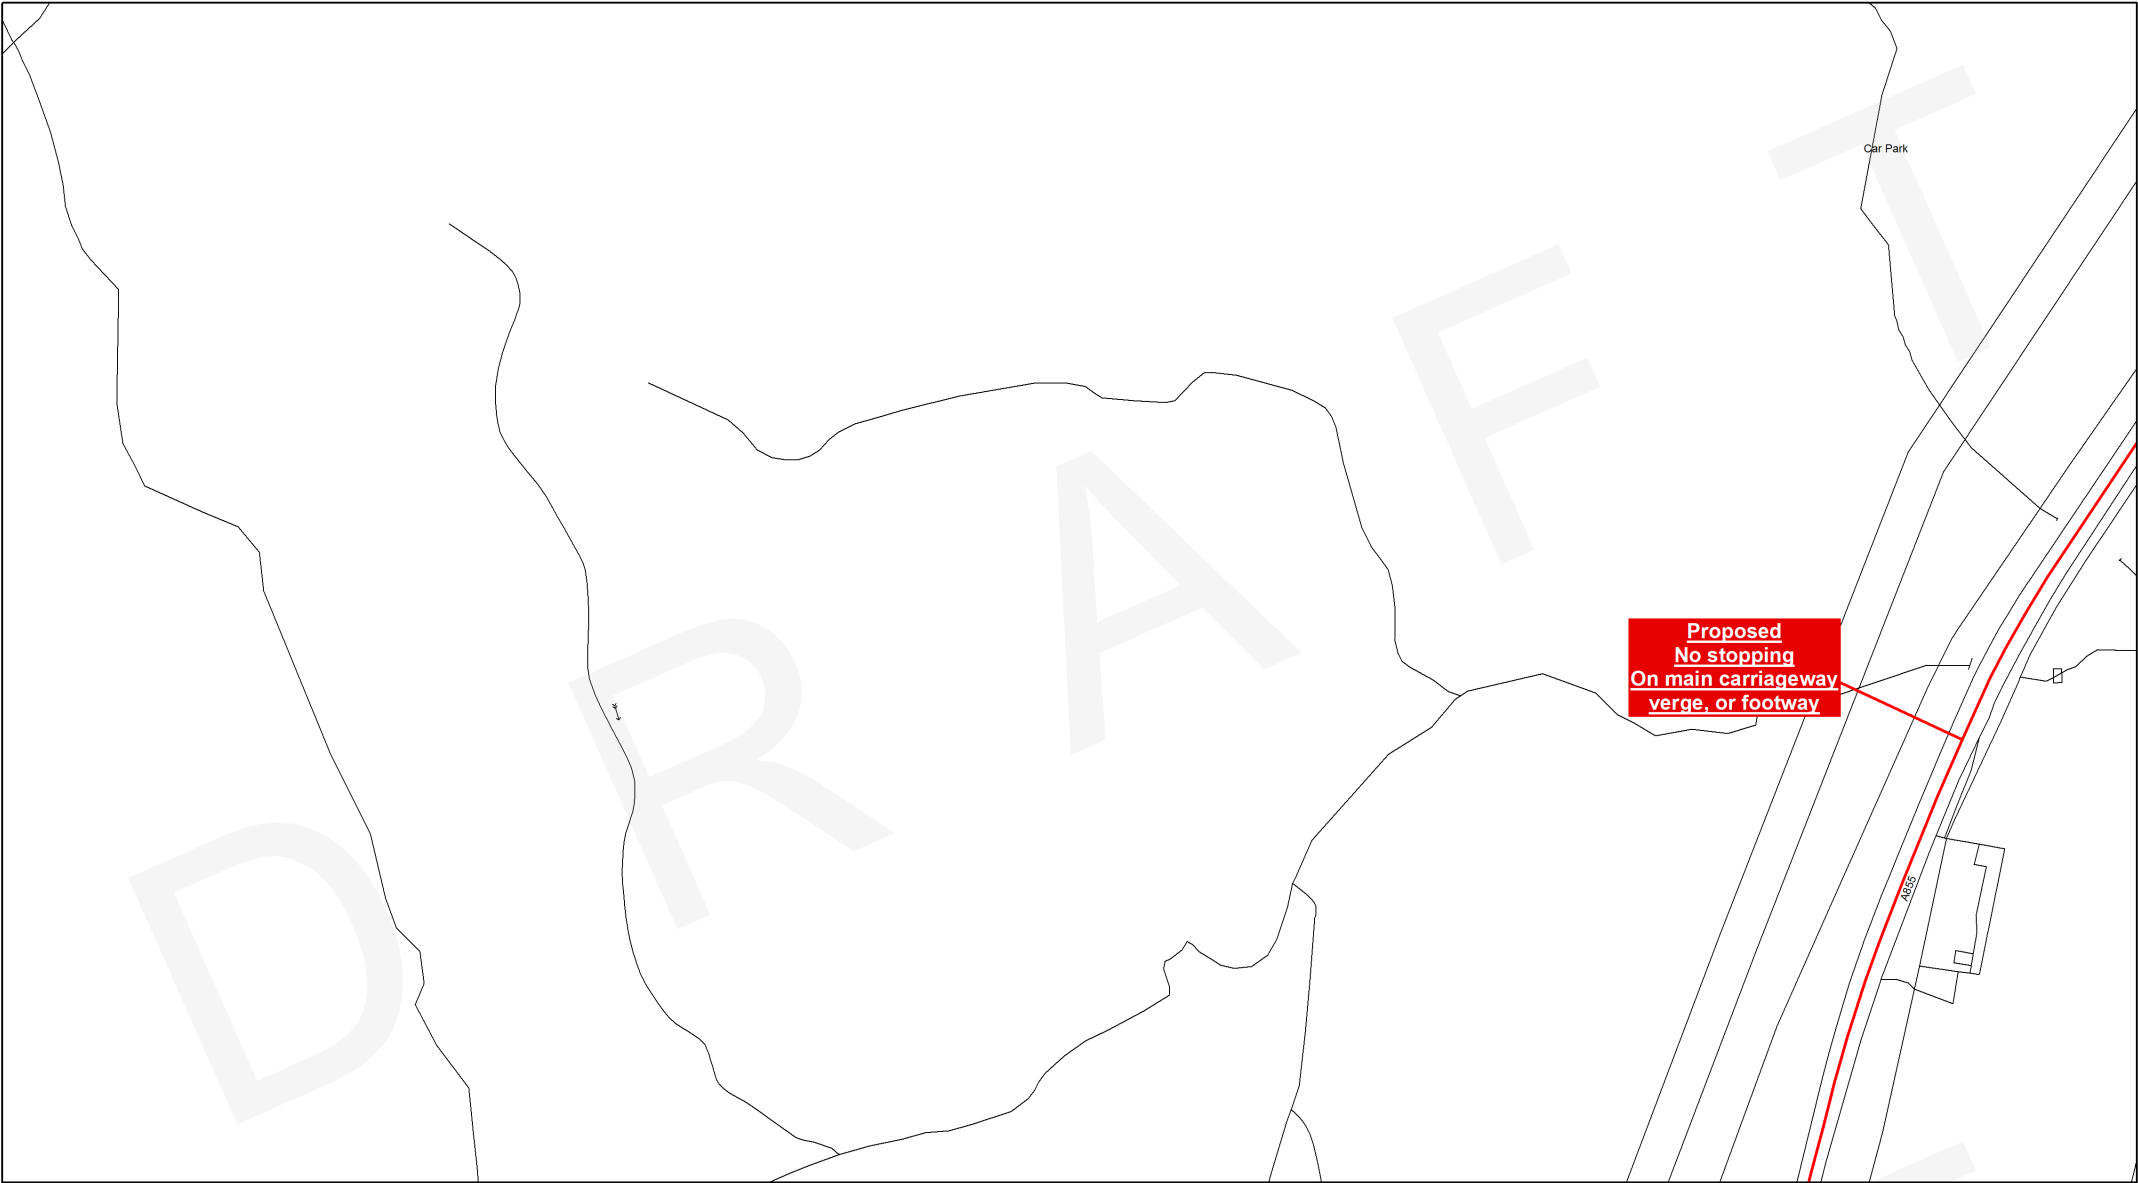

This is the Plan with Map Number (BZ503) referred to in the foregoing

**The Highland Council
(Prohibition and Restriction of
Waiting and Loading and Parking Places)
(Decriminalised Parking Enforcement
and Consolidation)
Variation Sixteen Order 2026 (Draft)**

Signed by Proper Officer

Reproduced by permission of Ordnance Survey on behalf of HMSO
© Crown copyright and database
rights 2026 Ordnance Survey AC0000849432
This plan has been produced specifically to supply an individual
with value added Local Authority information.
Unauthorised reproduction infringes Crown Copyright
and may lead to prosecution or Civil Proceed

Restriction Key		
No Waiting At Any Time	No Waiting At Any Time / No Loading	Pay And Display
No Waiting	Loading Restrictions	Disabled Badge Holders Only
Permit Holders Only	No Waiting At Any Time / No Loading At Any Time	Pedestrian Zones
No Waiting / No Loading	Taxi Ranks	
Limited Waiting	Miscellaneous Restrictions	No Stopping On Main Carriageway, Verge, Or Footway
Dual Use Restrictions	Zonal Restrictions (Excluding Pedestrian Zones)	

Label Key	
Proposed Restrictions	
Existing Restrictions (not subject to consultation)	

The Highland Council
Comhairle na Gàidhealtachd

The Highland Council
Headquarters
Glenurquhart Rd
Inverness
IV35NX

SCALE 1:1250
DATE TBC
MAP NUMBER BZ503



This is the Plan with Map Number (BZ504) referred to in the foregoing

**The Highland Council
(Prohibition and Restriction of
Waiting and Loading and Parking Places)
(Decriminalised Parking Enforcement
and Consolidation)
Variation Sixteen Order 2026 (Draft)**

Signed by Proper Officer

Reproduced by permission of Ordnance Survey on behalf of HMSO
© Crown copyright and database
rights 2026 Ordnance Survey AC0000849432
This plan has been produced specifically to supply an individual
with value added Local Authority information.
Unauthorised reproduction infringes Crown Copyright
and may lead to prosecution or Civil Proceed

Restriction Key		
No Waiting At Any Time	No Waiting At Any Time / No Loading	Pay And Display
No Waiting	Loading Restrictions	Disabled Badge Holders Only
Permit Holders Only	No Waiting At Any Time / No Loading At Any Time	Pedestrian Zones
No Waiting / No Loading	Taxi Ranks	
Limited Waiting	Miscellaneous Restrictions	No Stopping On Main Carriageway, Verge, Or Footway
Dual Use Restrictions	Zonal Restrictions (Excluding Pedestrian Zones)	


Label Key	
Proposed Restrictions	
Existing Restrictions (not subject to consultation)	



The Highland Council
Comhairle na Gàidhealtachd

The Highland Council
Headquarters
Glenurquhart Rd
Inverness
IV35NX

SCALE 1:1250
DATE TBC
MAP NUMBER BZ504

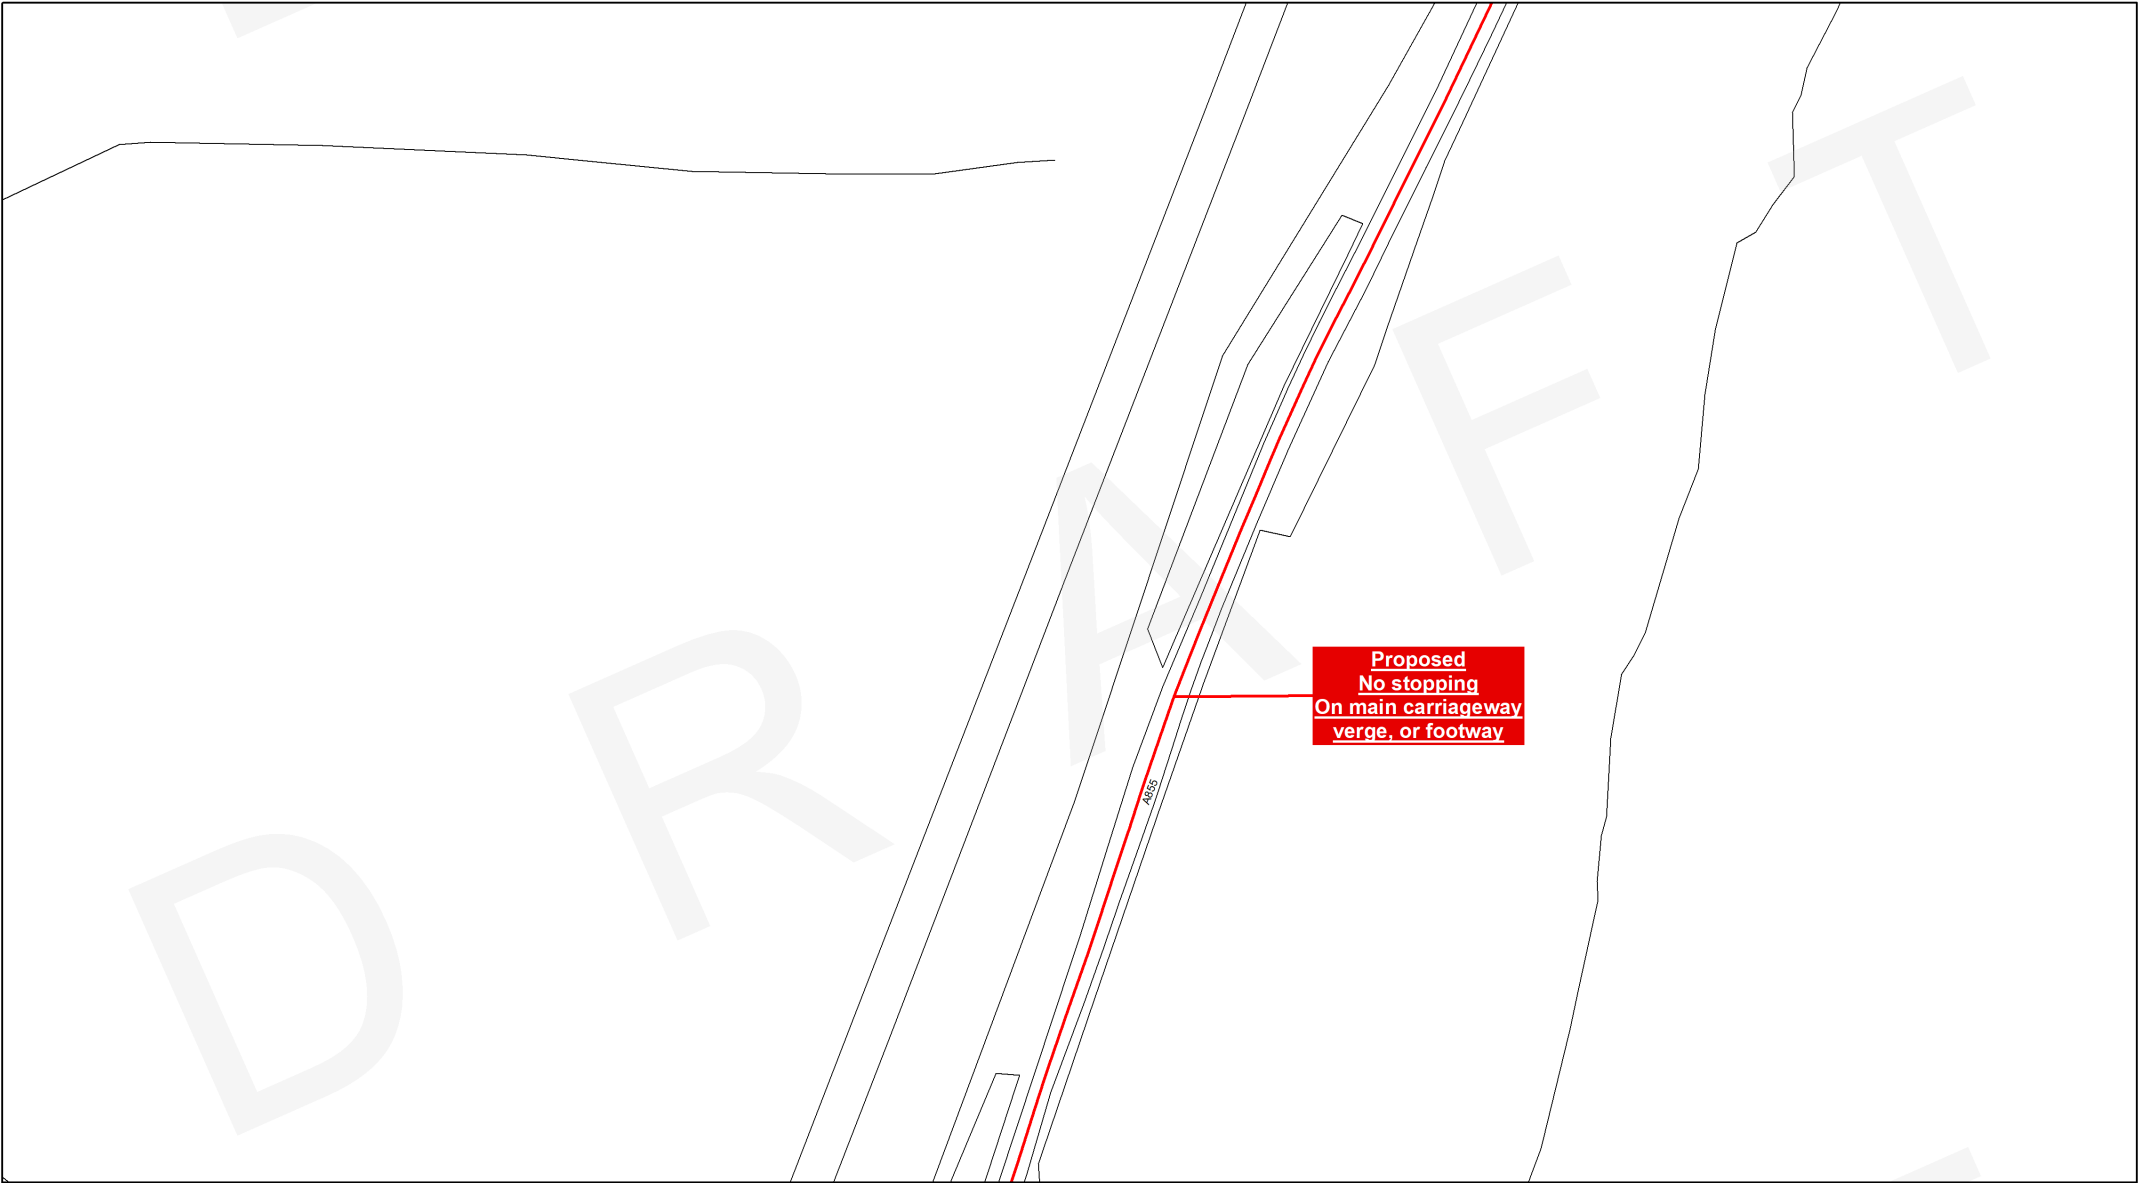

This is the Plan with Map Number (BZ505) referred to in the foregoing

**The Highland Council
(Prohibition and Restriction of
Waiting and Loading and Parking Places)
(Decriminalised Parking Enforcement
and Consolidation)
Variation Sixteen Order 2026 (Draft)**

Signed by Proper Officer

Reproduced by permission of Ordnance Survey on behalf of HMSO
© Crown copyright and database
rights 2026 Ordnance Survey AC0000849432
This plan has been produced specifically to supply an individual
with value added Local Authority information.
Unauthorised reproduction infringes Crown Copyright
and may lead to prosecution or Civil Proceed

Restriction Key

No Waiting At Any Time

No Waiting

Permit Holders Only

No Waiting / No Loading

Limited Waiting

Dual Use Restrictions

No Waiting At Any Time / No Loading

Loading Restrictions

No Waiting At Any Time / No Loading At Any Time

Taxi Ranks

Miscellaneous Restrictions

Zonal Restrictions (Excluding Pedestrian Zones)

Pay And Display

Disabled Badge Holders Only

Pedestrian Zones

No Stopping On Main Carriageway, Verge, Or Footway

Label Key

Proposed Restrictions

Existing Restrictions (not subject to consultation)


The Highland Council
Comhairle na Gàidhealtachd

The Highland Council
Headquarters
Glenurquhart Rd
Inverness
IV35NX

SCALE
1:1250

DATE
TBC

MAP NUMBER
BZ505

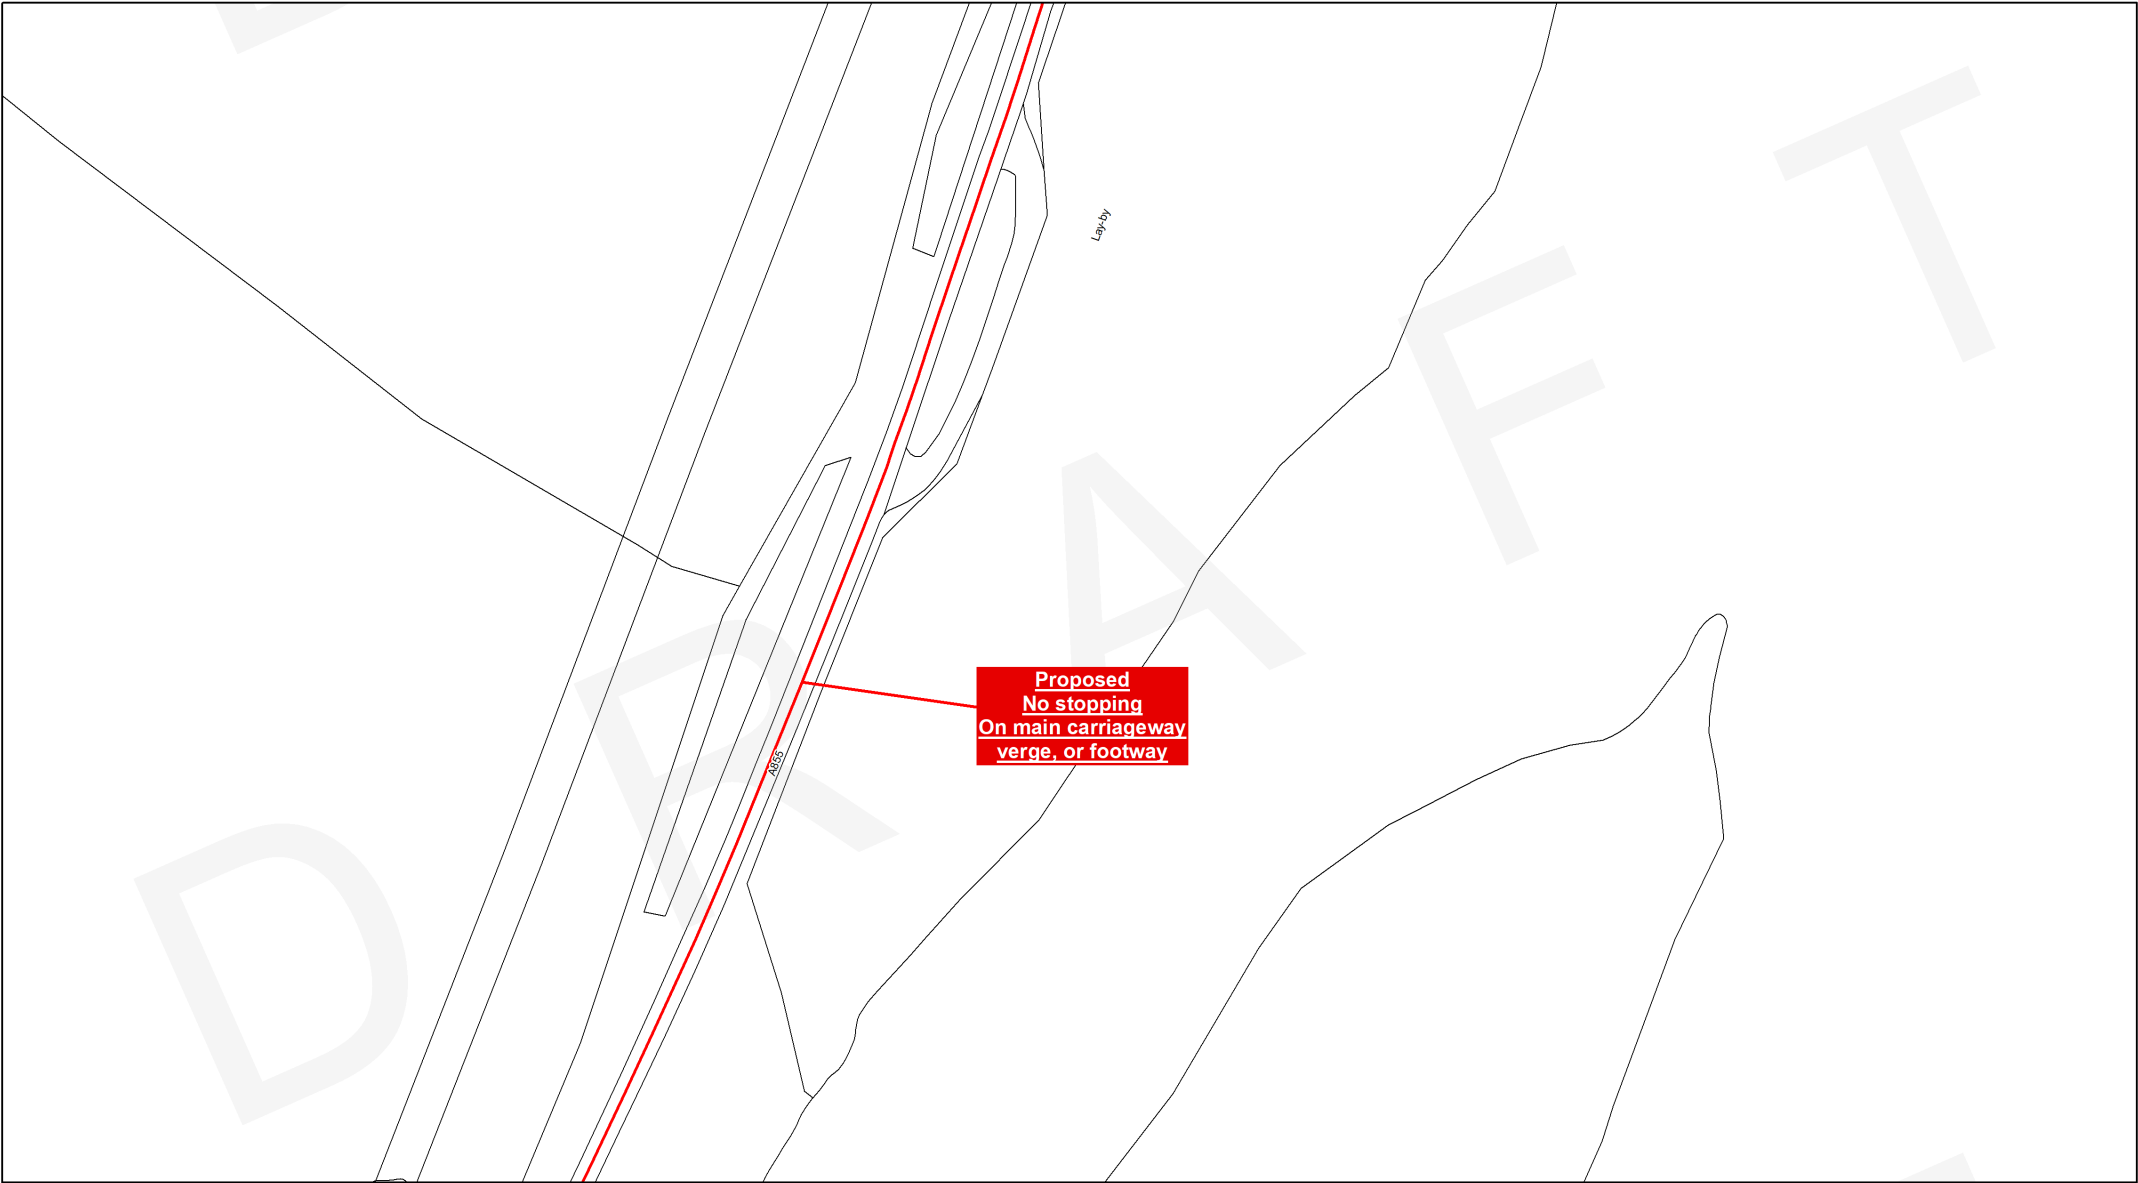

This is the Plan with Map Number (BZ506) referred to in the foregoing

**The Highland Council
(Prohibition and Restriction of
Waiting and Loading and Parking Places)
(Decriminalised Parking Enforcement
and Consolidation)
Variation Sixteen Order 2026 (Draft)**

Signed by Proper Officer

Reproduced by permission of Ordnance Survey on behalf of HMSO
© Crown copyright and database
rights 2026 Ordnance Survey AC0000849432
This plan has been produced specifically to supply an individual
with value added Local Authority information.
Unauthorised reproduction infringes Crown Copyright
and may lead to prosecution or Civil Proceed

Restriction Key

- | | | |
|-------------------------|---|--|
| No Waiting At Any Time | No Waiting At Any Time / No Loading | Pay And Display |
| No Waiting | Loading Restrictions | Disabled Badge Holders Only |
| Permit Holders Only | No Waiting At Any Time / No Loading At Any Time | Pedestrian Zones |
| No Waiting / No Loading | Taxi Ranks | |
| Limited Waiting | Miscellaneous Restrictions | |
| Dual Use Restrictions | Zonal Restrictions (Excluding Pedestrian Zones) | No Stopping On Main Carriageway, Verge, Or Footway |

Label Key

- Proposed Restrictions
- Existing Restrictions (not subject to consultation)




The Highland Council
Headquarters
Glenurquhart Rd
Inverness
IV35NX

SCALE
1:1250

DATE

TBC

MAP NUMBER
BZ506

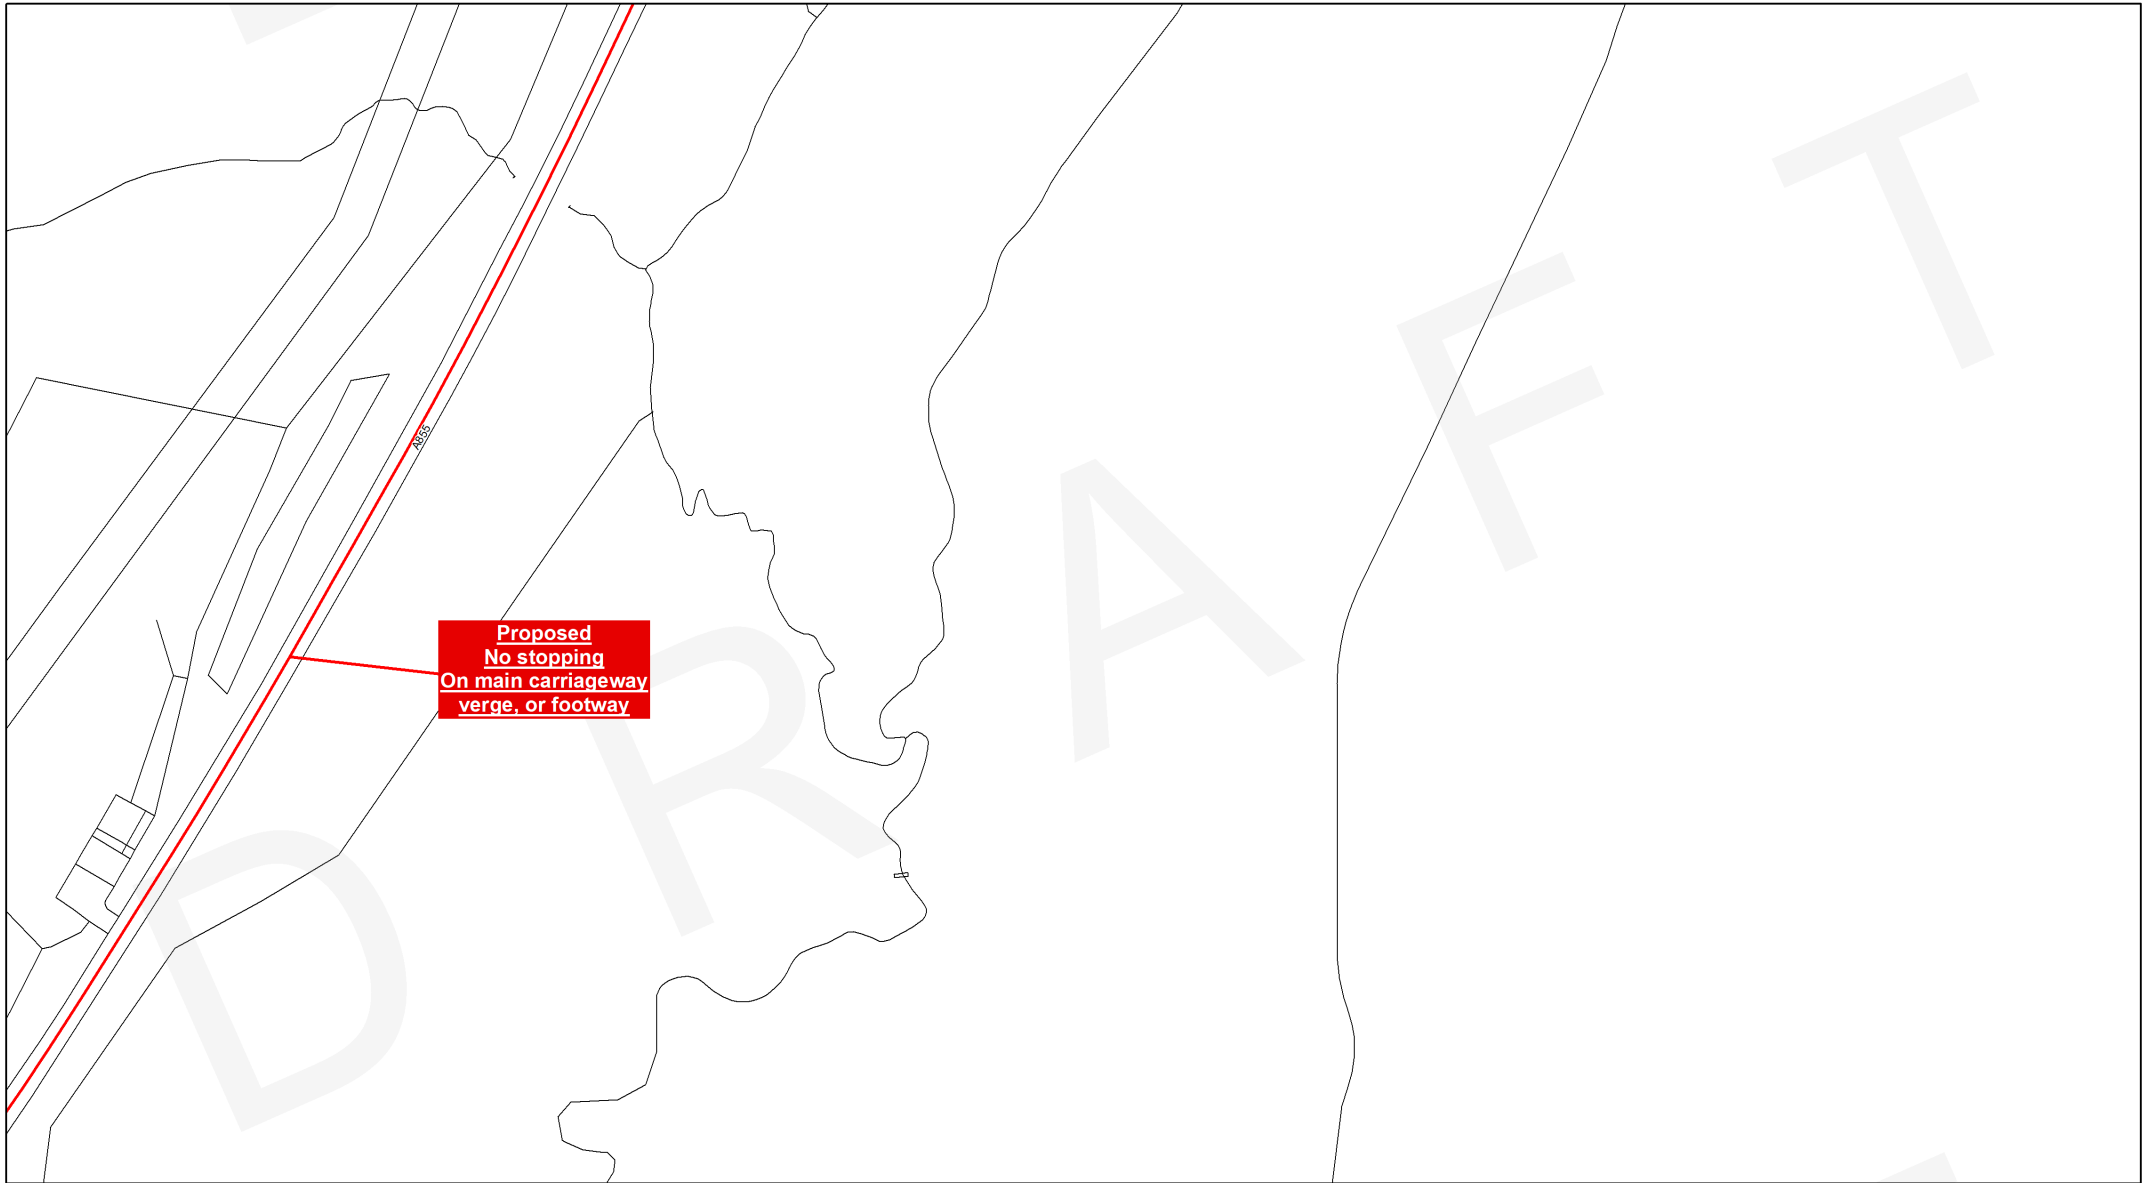

This is the Plan with Map Number (BZ507) referred to in the foregoing

The Highland Council
(Prohibition and Restriction of
Waiting and Loading and Parking Places)
(Decriminalised Parking Enforcement
and Consolidation)
Variation Sixteen Order 2026 (Draft)

Signed by Proper Officer

Reproduced by permission of Ordnance Survey on behalf of HMSO
© Crown copyright and database
rights 2026 Ordnance Survey AC0000849432
This plan has been produced specifically to supply an individual
with value added Local Authority information.
Unauthorised reproduction infringes Crown Copyright
and may lead to prosecution or Civil Proceed

Restriction Key

- | | | |
|-------------------------|---|--|
| No Waiting At Any Time | No Waiting At Any Time / No Loading | Pay And Display |
| No Waiting | Loading Restrictions | Disabled Badge Holders Only |
| Permit Holders Only | No Waiting At Any Time / No Loading At Any Time | Pedestrian Zones |
| No Waiting / No Loading | Taxi Ranks | |
| Limited Waiting | Miscellaneous Restrictions | No Stopping On Main Carriageway, Verge, Or Footway |
| Dual Use Restrictions | Zonal Restrictions (Excluding Pedestrian Zones) | |

Label Key



Proposed Restrictions



Existing Restrictions
(not subject to consultation)



The Highland Council
Headquarters
Glenurquhart Rd
Inverness
IV35NX

SCALE

1:1250

DATE

TBC

MAP NUMBER

BZ507



This is the Plan with Map Number (BZ508) referred to in the foregoing

**The Highland Council
(Prohibition and Restriction of
Waiting and Loading and Parking Places)
(Decriminalised Parking Enforcement
and Consolidation)
Variation Sixteen Order 2026 (Draft)**

Signed by Proper Officer

Reproduced by permission of Ordnance Survey on behalf of HMSO
© Crown copyright and database
rights 2026 Ordnance Survey AC0000849432
This plan has been produced specifically to supply an individual
with value added Local Authority information.
Unauthorised reproduction infringes Crown Copyright
and may lead to prosecution or Civil Proceed

Restriction Key

No Waiting At Any Time

No Waiting

Permit Holders Only

No Waiting / No Loading

Limited Waiting

Dual Use Restrictions

No Waiting At Any Time / No Loading

Loading Restrictions

No Waiting At Any Time / No Loading At Any Time

Taxi Ranks

Miscellaneous Restrictions

Zonal Restrictions (Excluding Pedestrian Zones)

Pay And Display

Disabled Badge Holders Only

Pedestrian Zones

No Stopping On Main Carriageway, Verge, Or Footway

Label Key

Proposed Restrictions


Existing Restrictions (not subject to consultation)



The Highland Council
Comhairle na Gàidhealtachd

The Highland Council
Headquarters
Glenurquhart Rd
Inverness
IV35NX

SCALE
1:1250
DATE
TBC
MAP NUMBER
BZ508

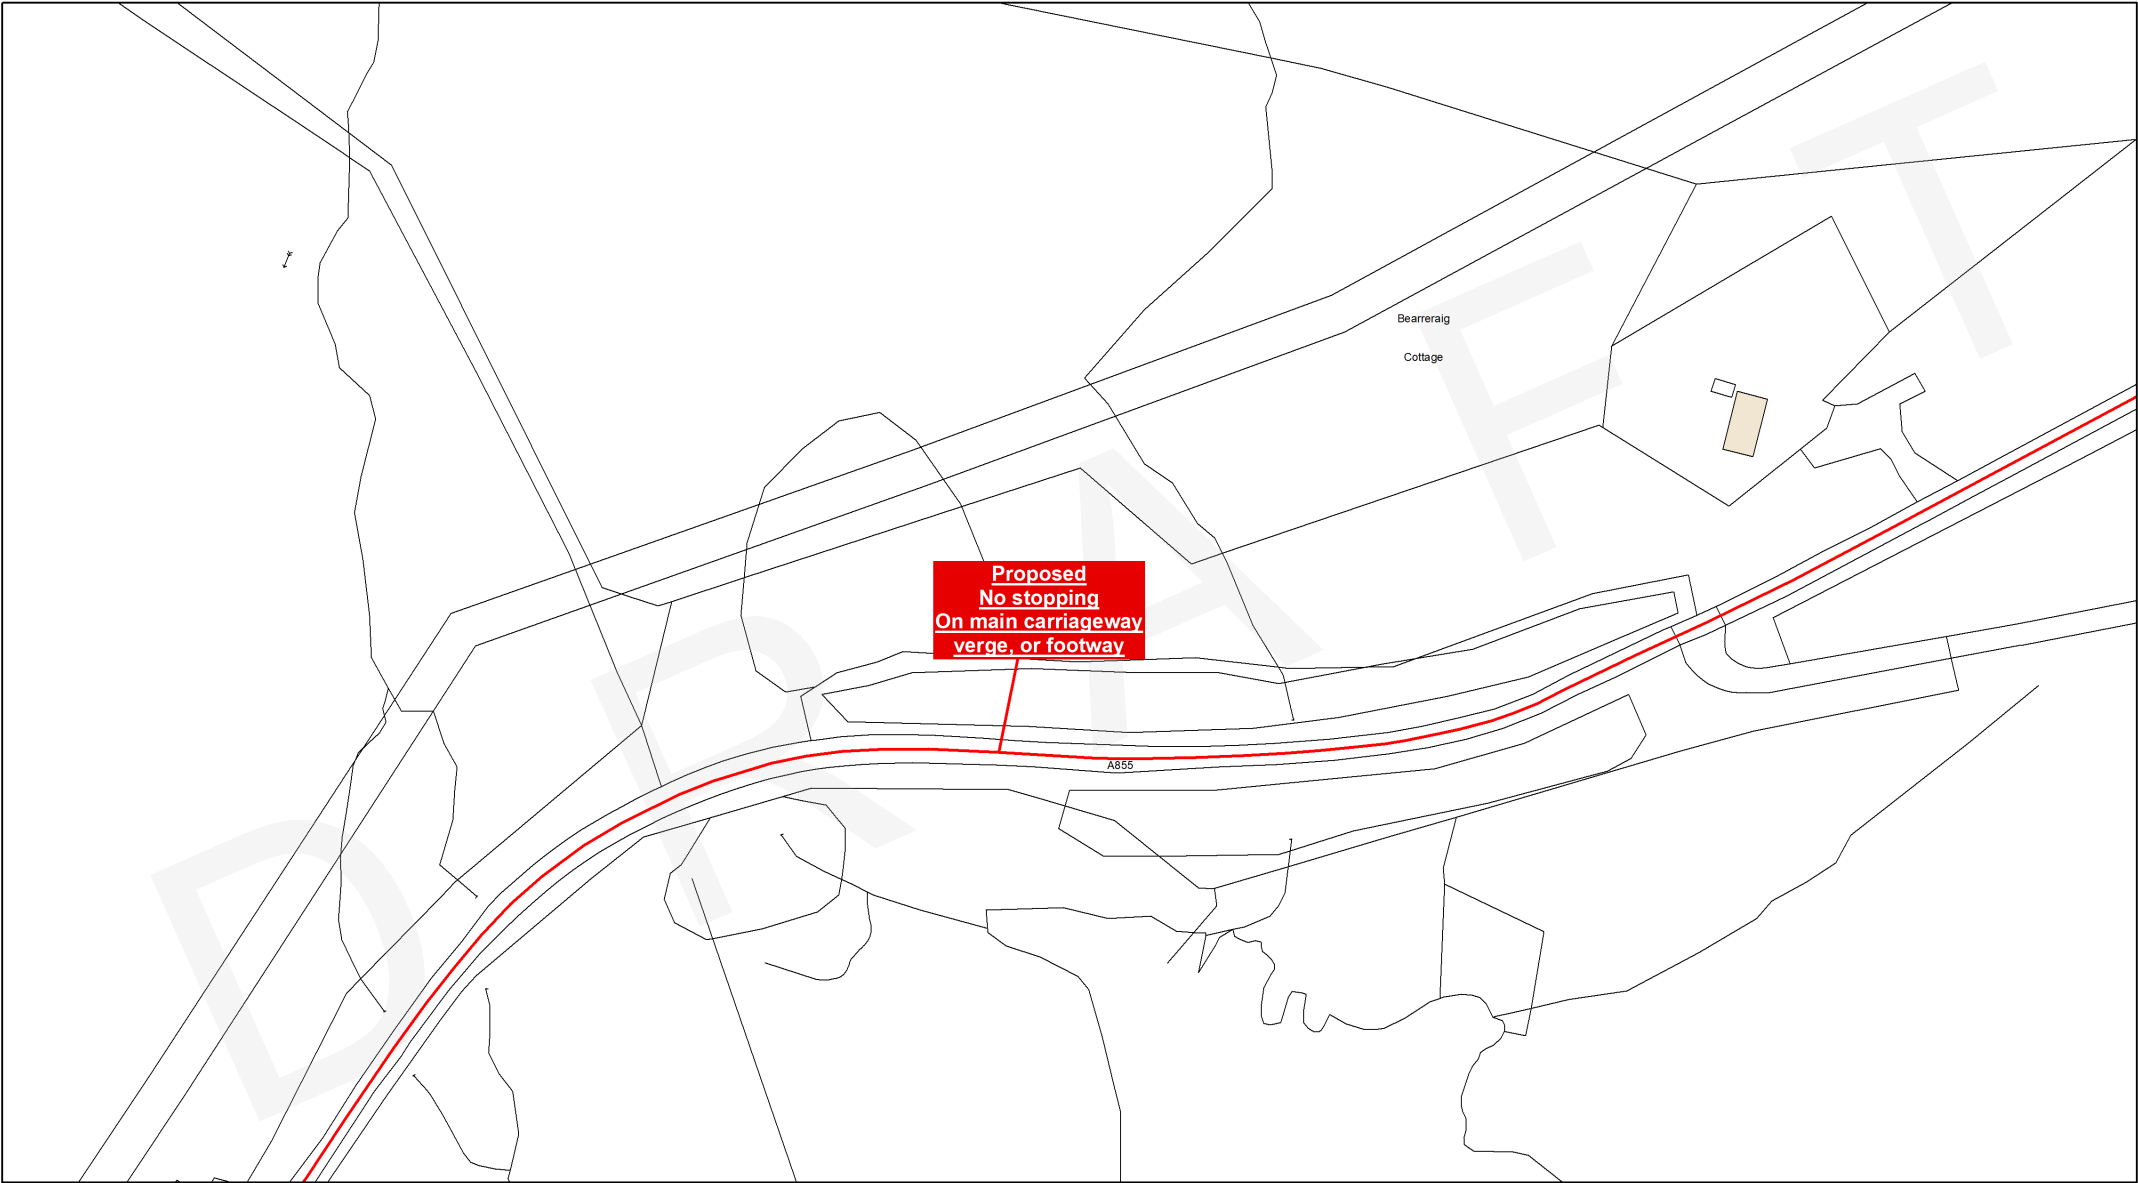

This is the Plan with Map Number (CA502) referred to in the foregoing

**The Highland Council
(Prohibition and Restriction of
Waiting and Loading and Parking Places)
(Decriminalised Parking Enforcement
and Consolidation)
Variation Sixteen Order 2026 (Draft)**

Signed by Proper Officer

Reproduced by permission of Ordnance Survey on behalf of HMSO
© Crown copyright and database
rights 2026 Ordnance Survey AC0000849432
This plan has been produced specifically to supply an individual
with value added Local Authority information.
Unauthorised reproduction infringes Crown Copyright
and may lead to prosecution or Civil Proceed

Restriction Key		
No Waiting At Any Time	No Waiting At Any Time / No Loading	Pay And Display
No Waiting	Loading Restrictions	Disabled Badge Holders Only
Permit Holders Only	No Waiting At Any Time / No Loading At Any Time	Pedestrian Zones
No Waiting / No Loading	Taxi Ranks	
Limited Waiting	Miscellaneous Restrictions	No Stopping On Main Carriageway, Verge, Or Footway
Dual Use Restrictions	Zonal Restrictions (Excluding Pedestrian Zones)	

Label Key	
Proposed Restrictions	
Existing Restrictions (not subject to consultation)	



The Highland Council
Comhairle na Gàidhealtachd

The Highland Council
Headquarters
Glenurquhart Rd
Inverness
IV35NX

SCALE
1:1250

DATE
TBC

MAP NUMBER
CA502



This is the Plan with Map Number (CA503) referred to in the foregoing

**The Highland Council
(Prohibition and Restriction of
Waiting and Loading and Parking Places)
(Decriminalised Parking Enforcement
and Consolidation)
Variation Sixteen Order 2026 (Draft)**

Signed by Proper Officer

Reproduced by permission of Ordnance Survey on behalf of HMSO
© Crown copyright and database
rights 2026 Ordnance Survey AC0000849432
This plan has been produced specifically to supply an individual
with value added Local Authority information.
Unauthorised reproduction infringes Crown Copyright
and may lead to prosecution or Civil Proceed

Restriction Key

No Waiting At Any Time

No Waiting

Permit Holders Only

No Waiting / No Loading

Limited Waiting

Dual Use Restrictions

No Waiting At Any Time / No Loading

Loading Restrictions

No Waiting At Any Time / No Loading At Any Time

Taxi Ranks

Miscellaneous Restrictions

Zonal Restrictions (Excluding Pedestrian Zones)

Pay And Display

Disabled Badge Holders Only

Pedestrian Zones

No Stopping On Main Carriageway, Verge, Or Footway

Label Key

ABC

Proposed Restrictions

ABC

Existing Restrictions (not subject to consultation)

**The Highland Council**
Comhairle na Gàidhealtachd

The Highland Council
Headquarters
Glenurquhart Rd
Inverness
IV35NX

SCALE
1:1250

DATE
TBC

MAP NUMBER
CA503



This is the Plan with Map Number (CB499a) referred to in the foregoing

The Highland Council
(Prohibition and Restriction of
Waiting and Loading and Parking Places)
(Decriminalised Parking Enforcement
and Consolidation)
Variation Sixteen Order 2026 (Draft)

Signed by Proper Officer

Reproduced by permission of Ordnance Survey on behalf of HMSO
© Crown copyright and database
rights 2026 Ordnance Survey AC0000849432
This plan has been produced specifically to supply an individual
with value added Local Authority information.
Unauthorised reproduction infringes Crown Copyright
and may lead to prosecution or Civil Proceed

Restriction Key

No Waiting At Any Time

No Waiting

Permit Holders Only

No Waiting / No Loading

Limited Waiting

Dual Use Restrictions

No Waiting At Any Time / No Loading

Loading Restrictions

No Waiting At Any Time / No Loading At Any Time

Taxi Ranks

Miscellaneous Restrictions

Zonal Restrictions (Excluding Pedestrian Zones)

Pay And Display

Disabled Badge Holders Only

Pedestrian Zones

No Stopping On Main Carriageway, Verge, Or Footway

Label Key

Proposed Restrictions

Existing Restrictions (not subject to consultation)


The Highland Council
Comhairle na Gàidhealtachd

The Highland Council
Headquarters
Glenurquhart Rd
Inverness
IV35NX

SCALE
1:1250

DATE
TBC

MAP NUMBER
CB499a

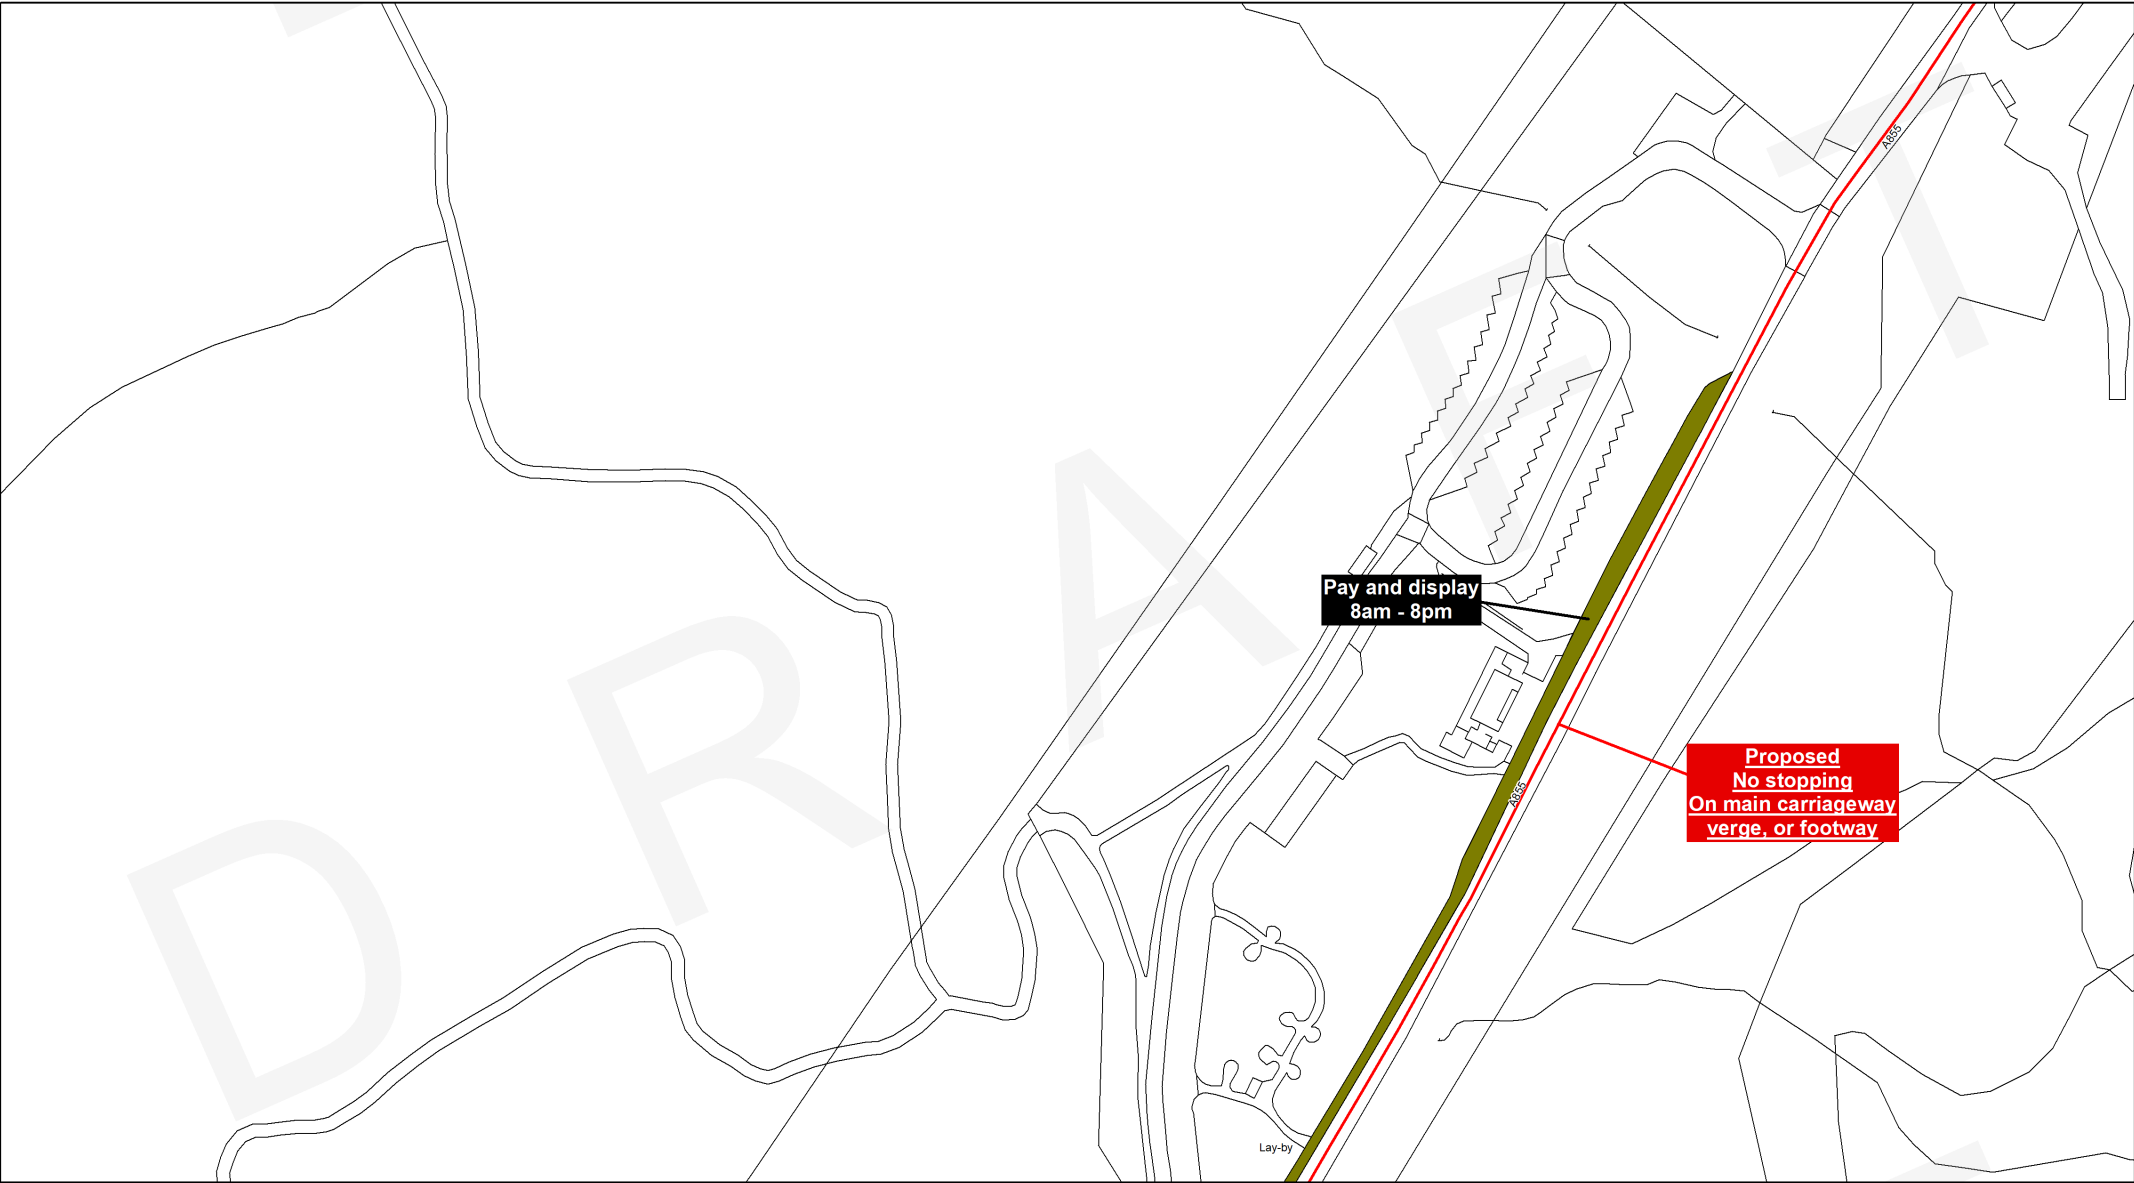

This is the Plan with Map Number (CB500a) referred to in the foregoing

The Highland Council
(Prohibition and Restriction of Waiting and Loading and Parking Places)
(Decriminalised Parking Enforcement and Consolidation)
Variation Sixteen Order 2026 (Draft)

Signed by Proper Officer

Reproduced by permission of Ordnance Survey on behalf of HMSO
© Crown copyright and database rights 2026 Ordnance Survey AC0000849432
This plan has been produced specifically to supply an individual with value added Local Authority information.
Unauthorised reproduction infringes Crown Copyright and may lead to prosecution or Civil Proceed

Restriction Key

No Waiting At Any Time	No Waiting At Any Time / No Loading	Pay And Display
No Waiting	Loading Restrictions	Disabled Badge Holders Only
Permit Holders Only	No Waiting At Any Time / No Loading At Any Time	Pedestrian Zones
No Waiting / No Loading	Taxi Ranks	
Limited Waiting	Miscellaneous Restrictions	No Stopping On Main Carriageway, Verge, Or Footway
Dual Use Restrictions	Zonal Restrictions (Excluding Pedestrian Zones)	

Label Key

Proposed Restrictions

Existing Restrictions (not subject to consultation)


The Highland Council
Comhairle na Gàidhealtachd

The Highland Council
Headquarters
Glenurquhart Rd
Inverness
IV35NX

SCALE
1:1250

DATE
TBC

MAP NUMBER
CB500a

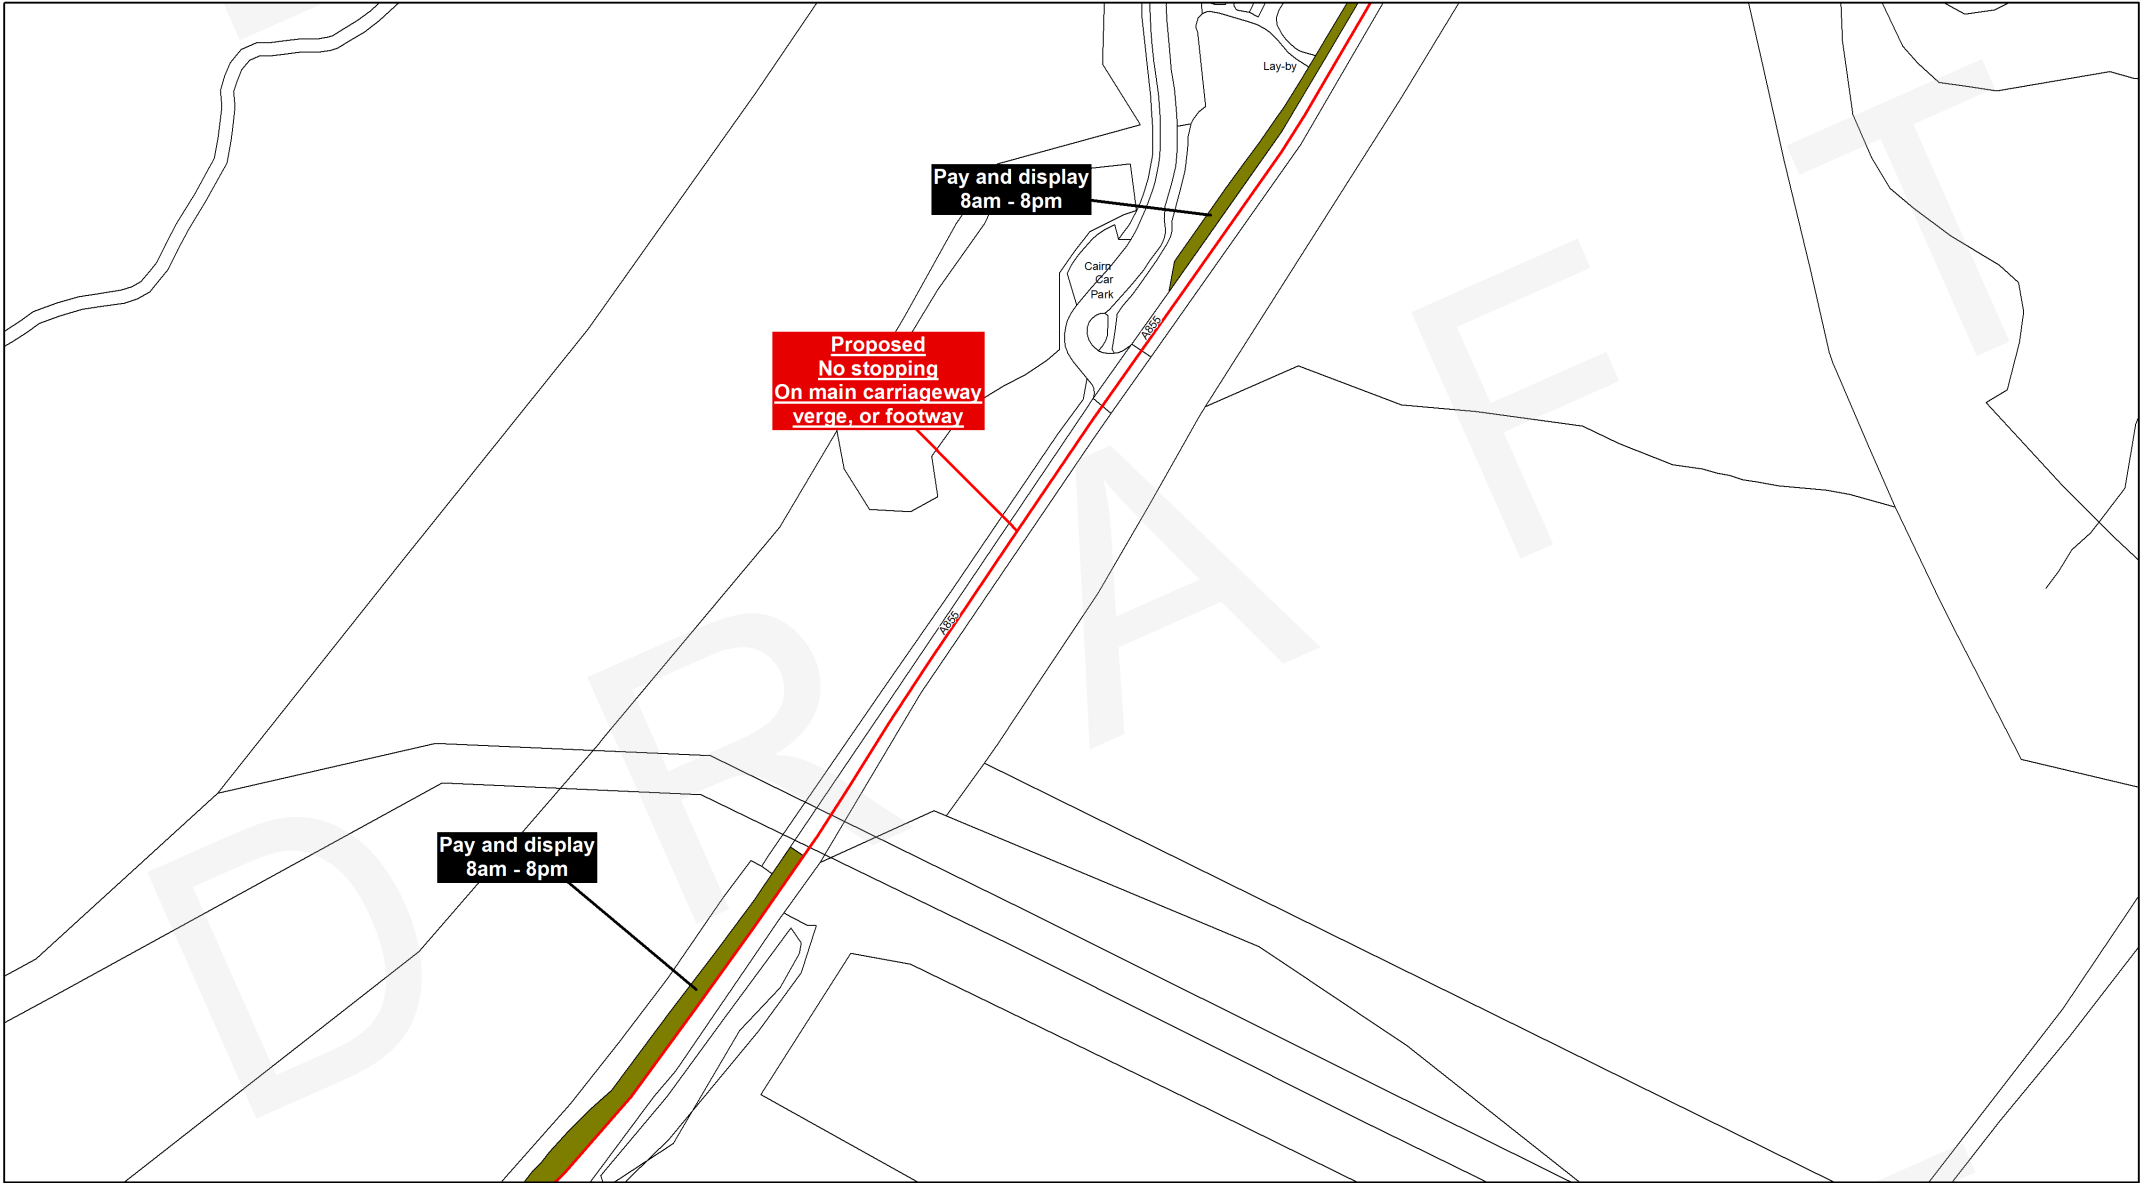

This is the Plan with Map Number (CB501a) referred to in the foregoing

The Highland Council
(Prohibition and Restriction of Waiting and Loading and Parking Places)
(Decriminalised Parking Enforcement and Consolidation)
Variation Sixteen Order 2026 (Draft)

Signed by Proper Officer

Reproduced by permission of Ordnance Survey on behalf of HMSO
© Crown copyright and database rights 2026 Ordnance Survey AC0000849432
This plan has been produced specifically to supply an individual with value added Local Authority information.
Unauthorised reproduction infringes Crown Copyright and may lead to prosecution or Civil Proceed

Restriction Key		
No Waiting At Any Time	No Waiting At Any Time / No Loading	Pay And Display
No Waiting	Loading Restrictions	Disabled Badge Holders Only
Permit Holders Only	No Waiting At Any Time / No Loading At Any Time	Pedestrian Zones
No Waiting / No Loading	Taxi Ranks	
Limited Waiting	Miscellaneous Restrictions	No Stopping On Main Carriageway, Verge, Or Footway
Dual Use Restrictions	Zonal Restrictions (Excluding Pedestrian Zones)	

Label Key	
Proposed Restrictions	
Existing Restrictions (not subject to consultation)	


The Highland Council
Comhairle na Gàidhealtachd

The Highland Council
Headquarters
Glenurquhart Rd
Inverness
IV35NX

SCALE
1:1250

DATE
TBC

MAP NUMBER
CB501a

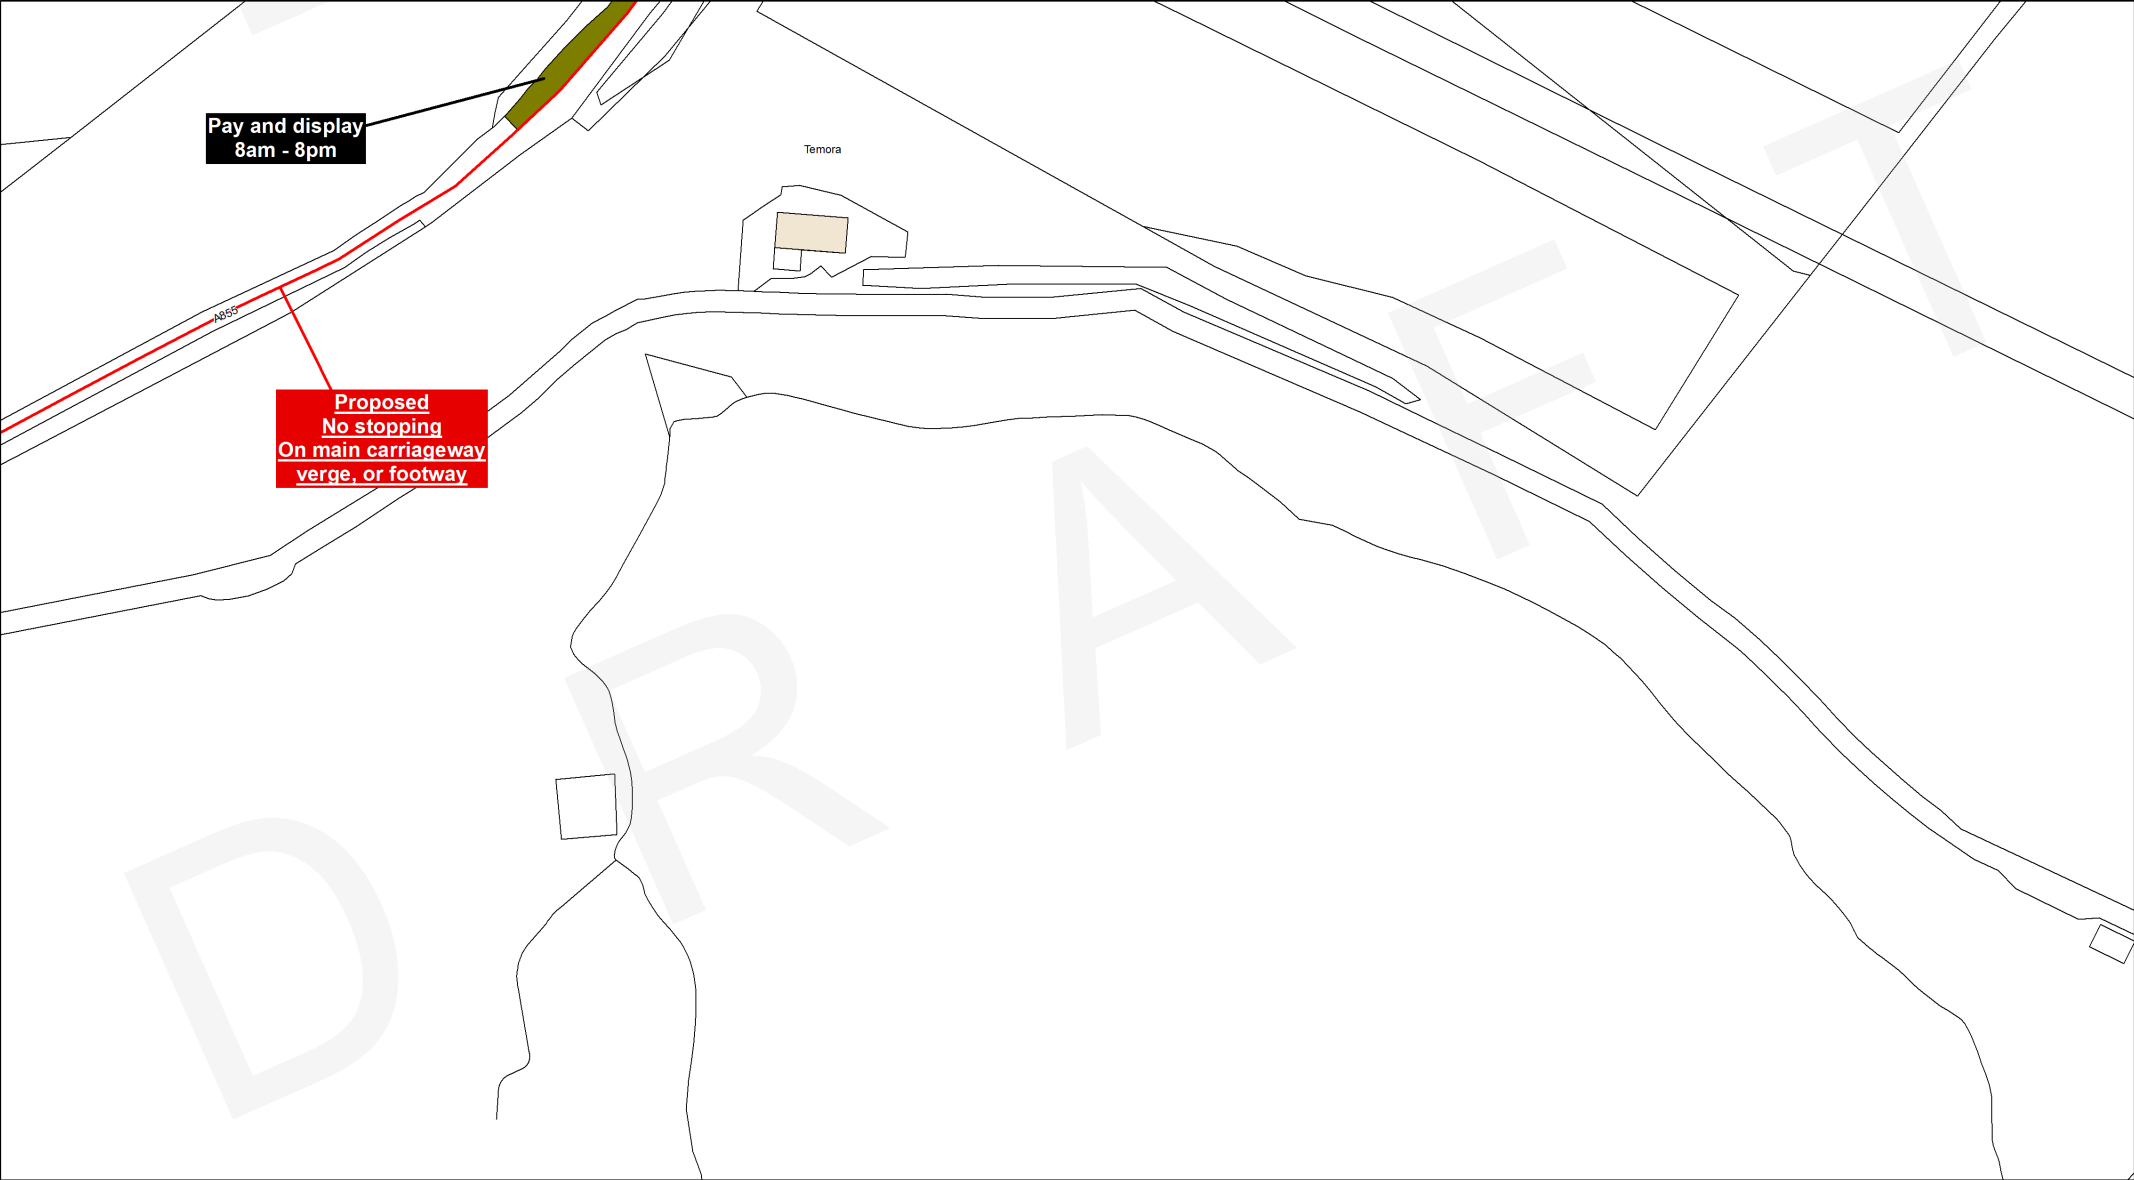

This is the Plan with Map Number (CB502a) referred to in the foregoing

The Highland Council
(Prohibition and Restriction of
Waiting and Loading and Parking Places)
(Decriminalised Parking Enforcement
and Consolidation)
Variation Sixteen Order 2026 (Draft)

Signed by Proper Officer

Reproduced by permission of Ordnance Survey on behalf of HMSO
© Crown copyright and database
rights 2026 Ordnance Survey AC0000849432
This plan has been produced specifically to supply an individual
with value added Local Authority information.
Unauthorised reproduction infringes Crown Copyright
and may lead to prosecution or Civil Proceed

Restriction Key					
	No Waiting At Any Time		No Waiting At Any Time / No Loading		Pay And Display
	No Waiting		Loading Restrictions		Disabled Badge Holders Only
	Permit Holders Only		No Waiting At Any Time / No Loading At Any Time		Pedestrian Zones
	No Waiting / No Loading		Taxi Ranks		
	Limited Waiting		Miscellaneous Restrictions		
	Dual Use Restrictions		Zonal Restrictions (Excluding Pedestrian Zones)		No Stopping On Main Carriageway, Verge, Or Footway

Label Key	
	Proposed Restrictions
	Existing Restrictions (not subject to consultation)




The Highland Council
Comhairle na Gàidhealtachd

The Highland Council
Headquarters
Glenurquhart Rd
Inverness
IV35NX


SCALE
1:1250

DATE
TBC

MAP NUMBER
CB502a

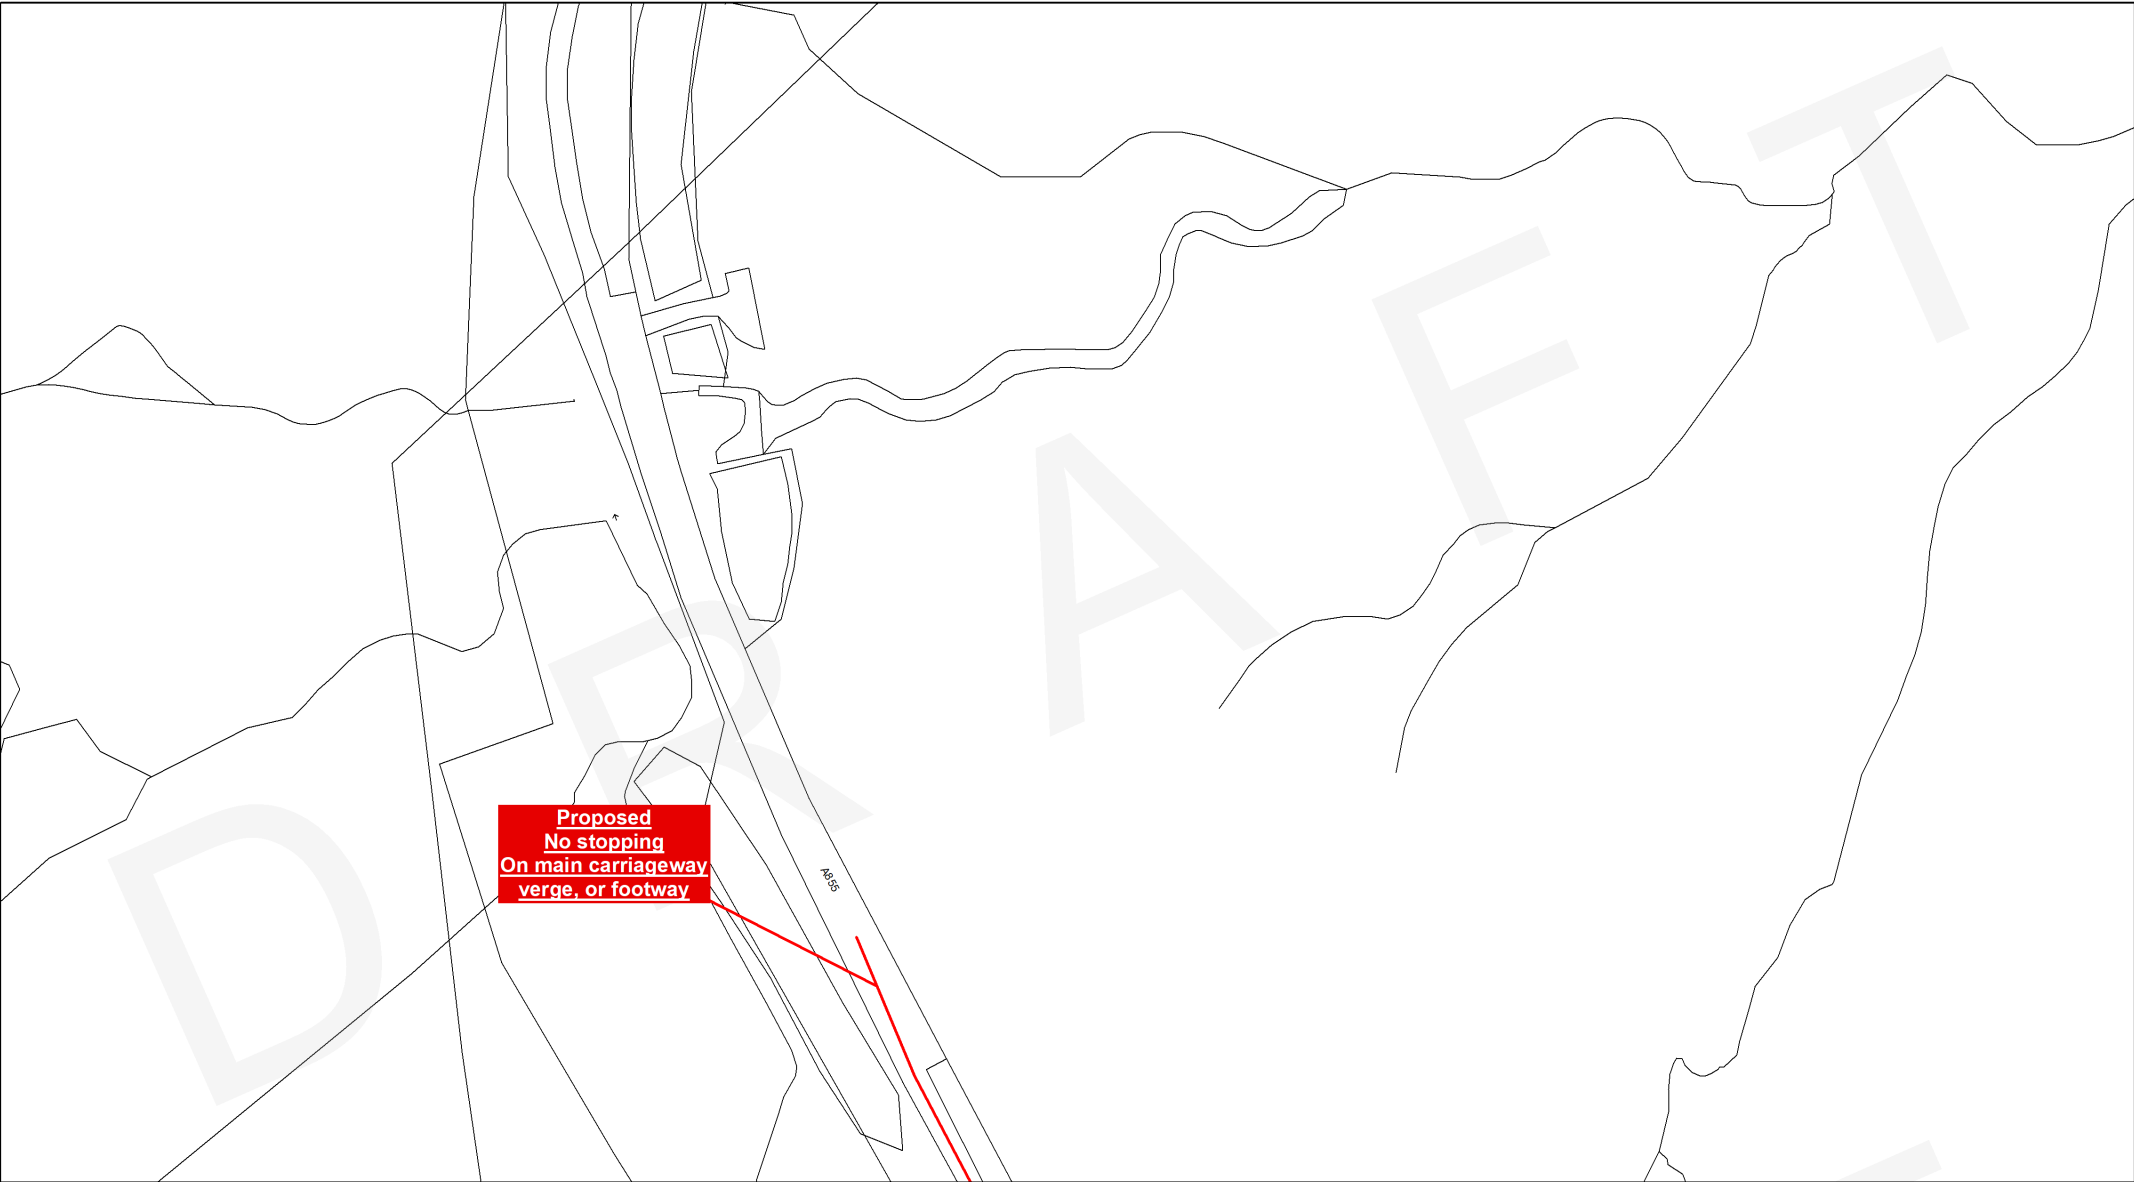

This is the Plan with Map Number (CC488) referred to in the foregoing The Highland Council (Prohibition and Restriction of Waiting and Loading and Parking Places) (Decriminalised Parking Enforcement and Consolidation) Variation Sixteen Order 2026 (Draft) Signed by Proper Officer Reproduced by permission of Ordnance Survey on behalf of HMSO © Crown copyright and database rights 2026 Ordnance Survey AC0000849432 This plan has been produced specifically to supply an individual with value added Local Authority information. Unauthorised reproduction infringes Crown Copyright and may lead to prosecution or Civil Proceed	Restriction Key <table><tr><td> No Waiting At Any Time</td><td> No Waiting At Any Time / No Loading</td><td> Pay And Display</td></tr><tr><td> No Waiting</td><td> Loading Restrictions</td><td> Disabled Badge Holders Only</td></tr><tr><td> Permit Holders Only</td><td> No Waiting At Any Time / No Loading At Any Time</td><td> Pedestrian Zones</td></tr><tr><td> No Waiting / No Loading</td><td> Taxi Ranks</td><td></td></tr><tr><td> Limited Waiting</td><td> Miscellaneous Restrictions</td><td> No Stopping On Main Carriageway, Verge, Or Footway</td></tr><tr><td> Dual Use Restrictions</td><td> Zonal Restrictions (Excluding Pedestrian Zones)</td><td></td></tr></table>	No Waiting At Any Time	No Waiting At Any Time / No Loading	Pay And Display	No Waiting	Loading Restrictions	Disabled Badge Holders Only	Permit Holders Only	No Waiting At Any Time / No Loading At Any Time	Pedestrian Zones	No Waiting / No Loading	Taxi Ranks		Limited Waiting	Miscellaneous Restrictions	No Stopping On Main Carriageway, Verge, Or Footway	Dual Use Restrictions	Zonal Restrictions (Excluding Pedestrian Zones)		Label Key Proposed Restrictions Existing Restrictions (not subject to consultation)	 The Highland Council Comhairle na Gàidhealtachd The Highland Council Headquarters Glenurquhart Rd Inverness IV35NX	SCALE 1:1250 DATE TBC MAP NUMBER CC488
No Waiting At Any Time	No Waiting At Any Time / No Loading	Pay And Display																				
No Waiting	Loading Restrictions	Disabled Badge Holders Only																				
Permit Holders Only	No Waiting At Any Time / No Loading At Any Time	Pedestrian Zones																				
No Waiting / No Loading	Taxi Ranks																					
Limited Waiting	Miscellaneous Restrictions	No Stopping On Main Carriageway, Verge, Or Footway																				
Dual Use Restrictions	Zonal Restrictions (Excluding Pedestrian Zones)																					

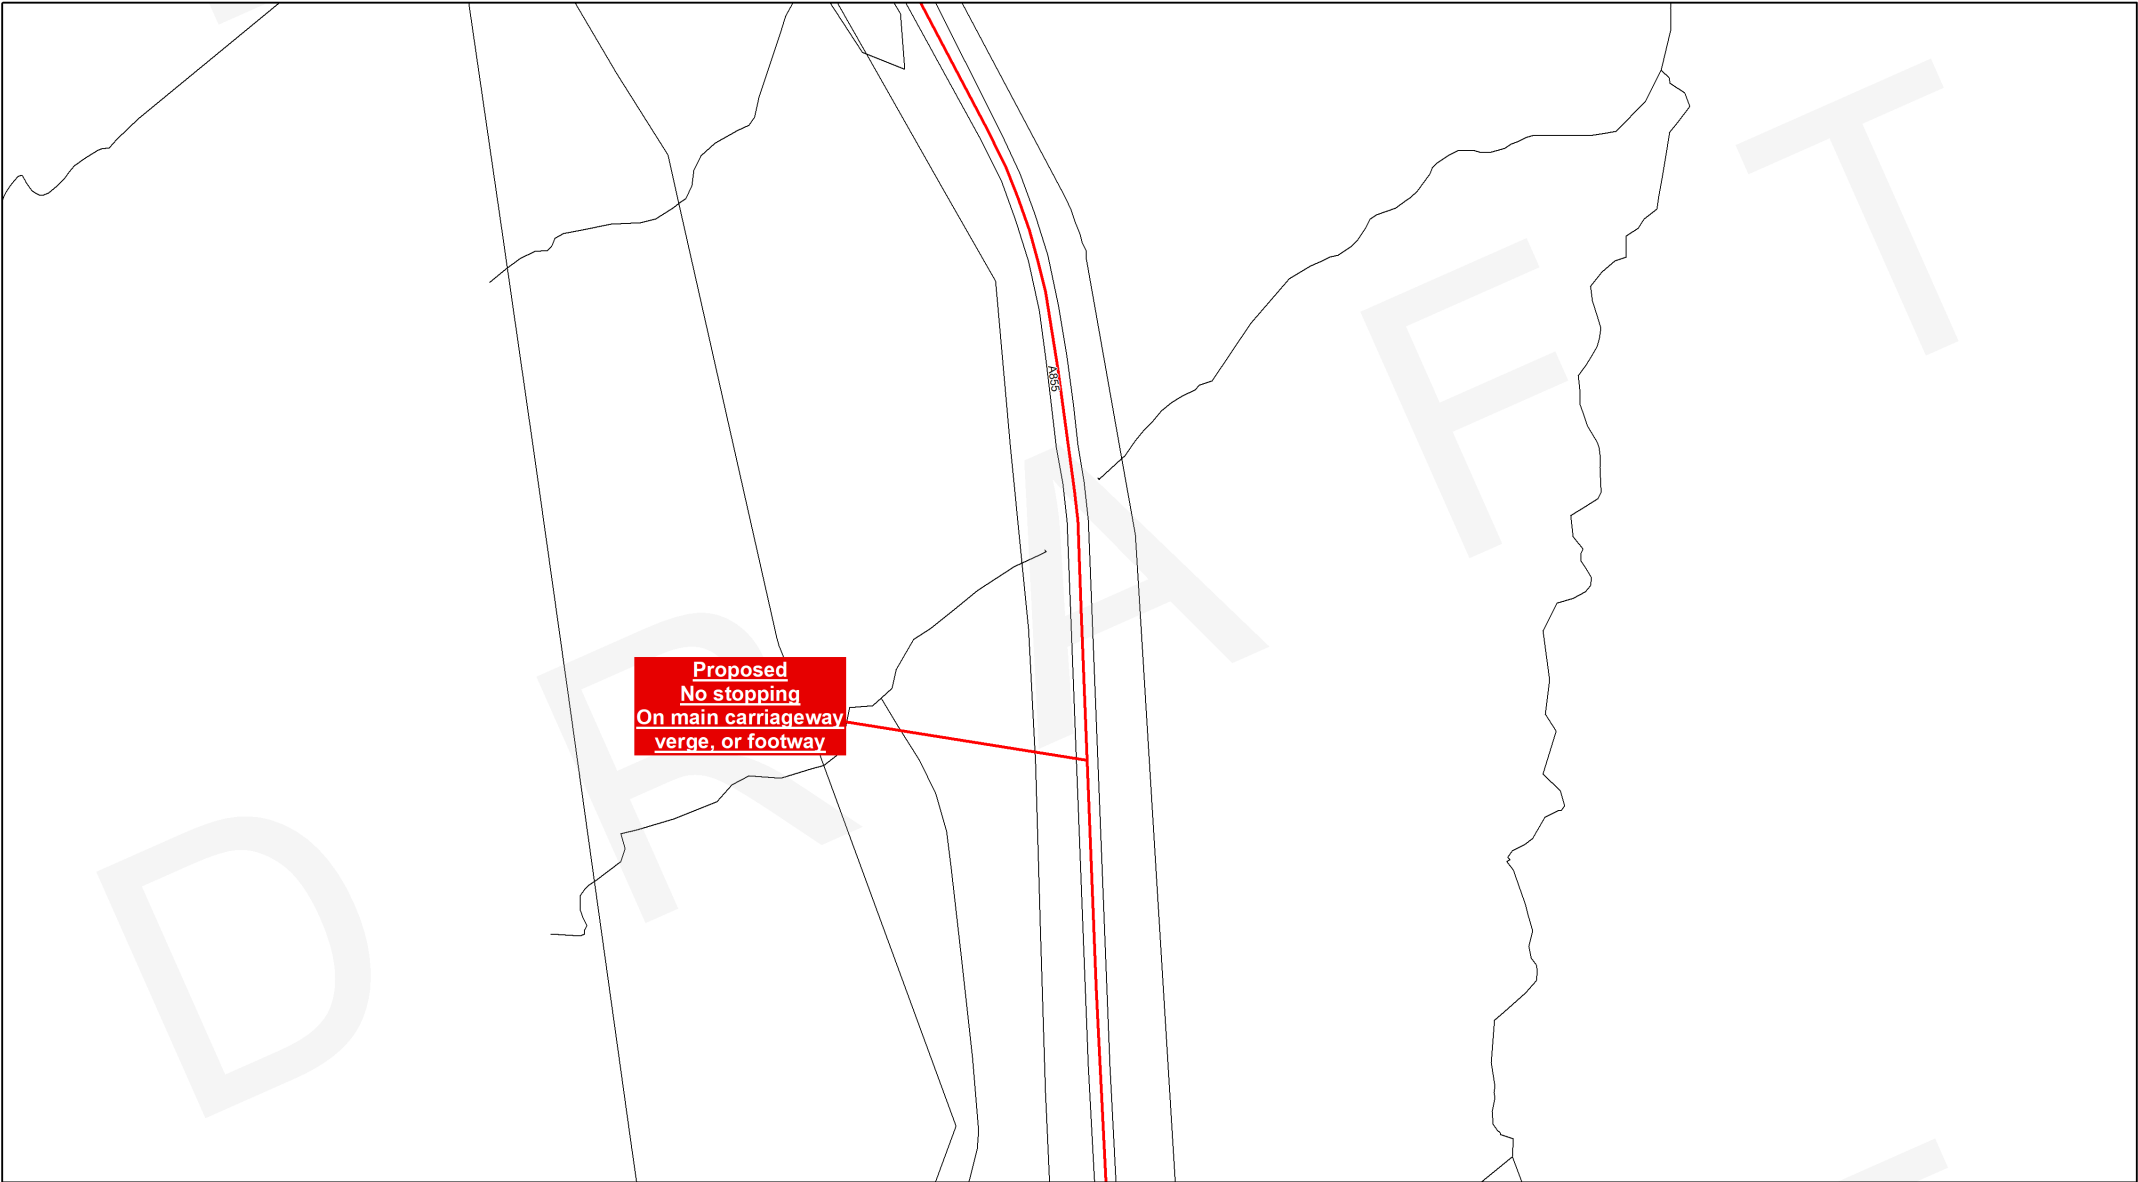

This is the Plan with Map Number (CC489) referred to in the foregoing

The Highland Council
(Prohibition and Restriction of
Waiting and Loading and Parking Places)
(Decriminalised Parking Enforcement
and Consolidation)
Variation Sixteen Order 2026 (Draft)

Signed by Proper Officer

Reproduced by permission of Ordnance Survey on behalf of HMSO
© Crown copyright and database
rights 2026 Ordnance Survey AC0000849432
This plan has been produced specifically to supply an individual
with value added Local Authority information.
Unauthorised reproduction infringes Crown Copyright
and may lead to prosecution or Civil Proceed

Restriction Key

- | | | |
|-------------------------|---|--|
| No Waiting At Any Time | No Waiting At Any Time / No Loading | Pay And Display |
| No Waiting | Loading Restrictions | Disabled Badge Holders Only |
| Permit Holders Only | No Waiting At Any Time / No Loading At Any Time | Pedestrian Zones |
| No Waiting / No Loading | Taxi Ranks | |
| Limited Waiting | Miscellaneous Restrictions | No Stopping On Main Carriageway, Verge, Or Footway |
| Dual Use Restrictions | Zonal Restrictions (Excluding Pedestrian Zones) | |

Label Key

- Proposed Restrictions
- Existing Restrictions (not subject to consultation)




The Highland Council
Headquarters
Glenurquhart Rd
Inverness
IV35NX

SCALE
1:1250

DATE

TBC

MAP NUMBER
CC489

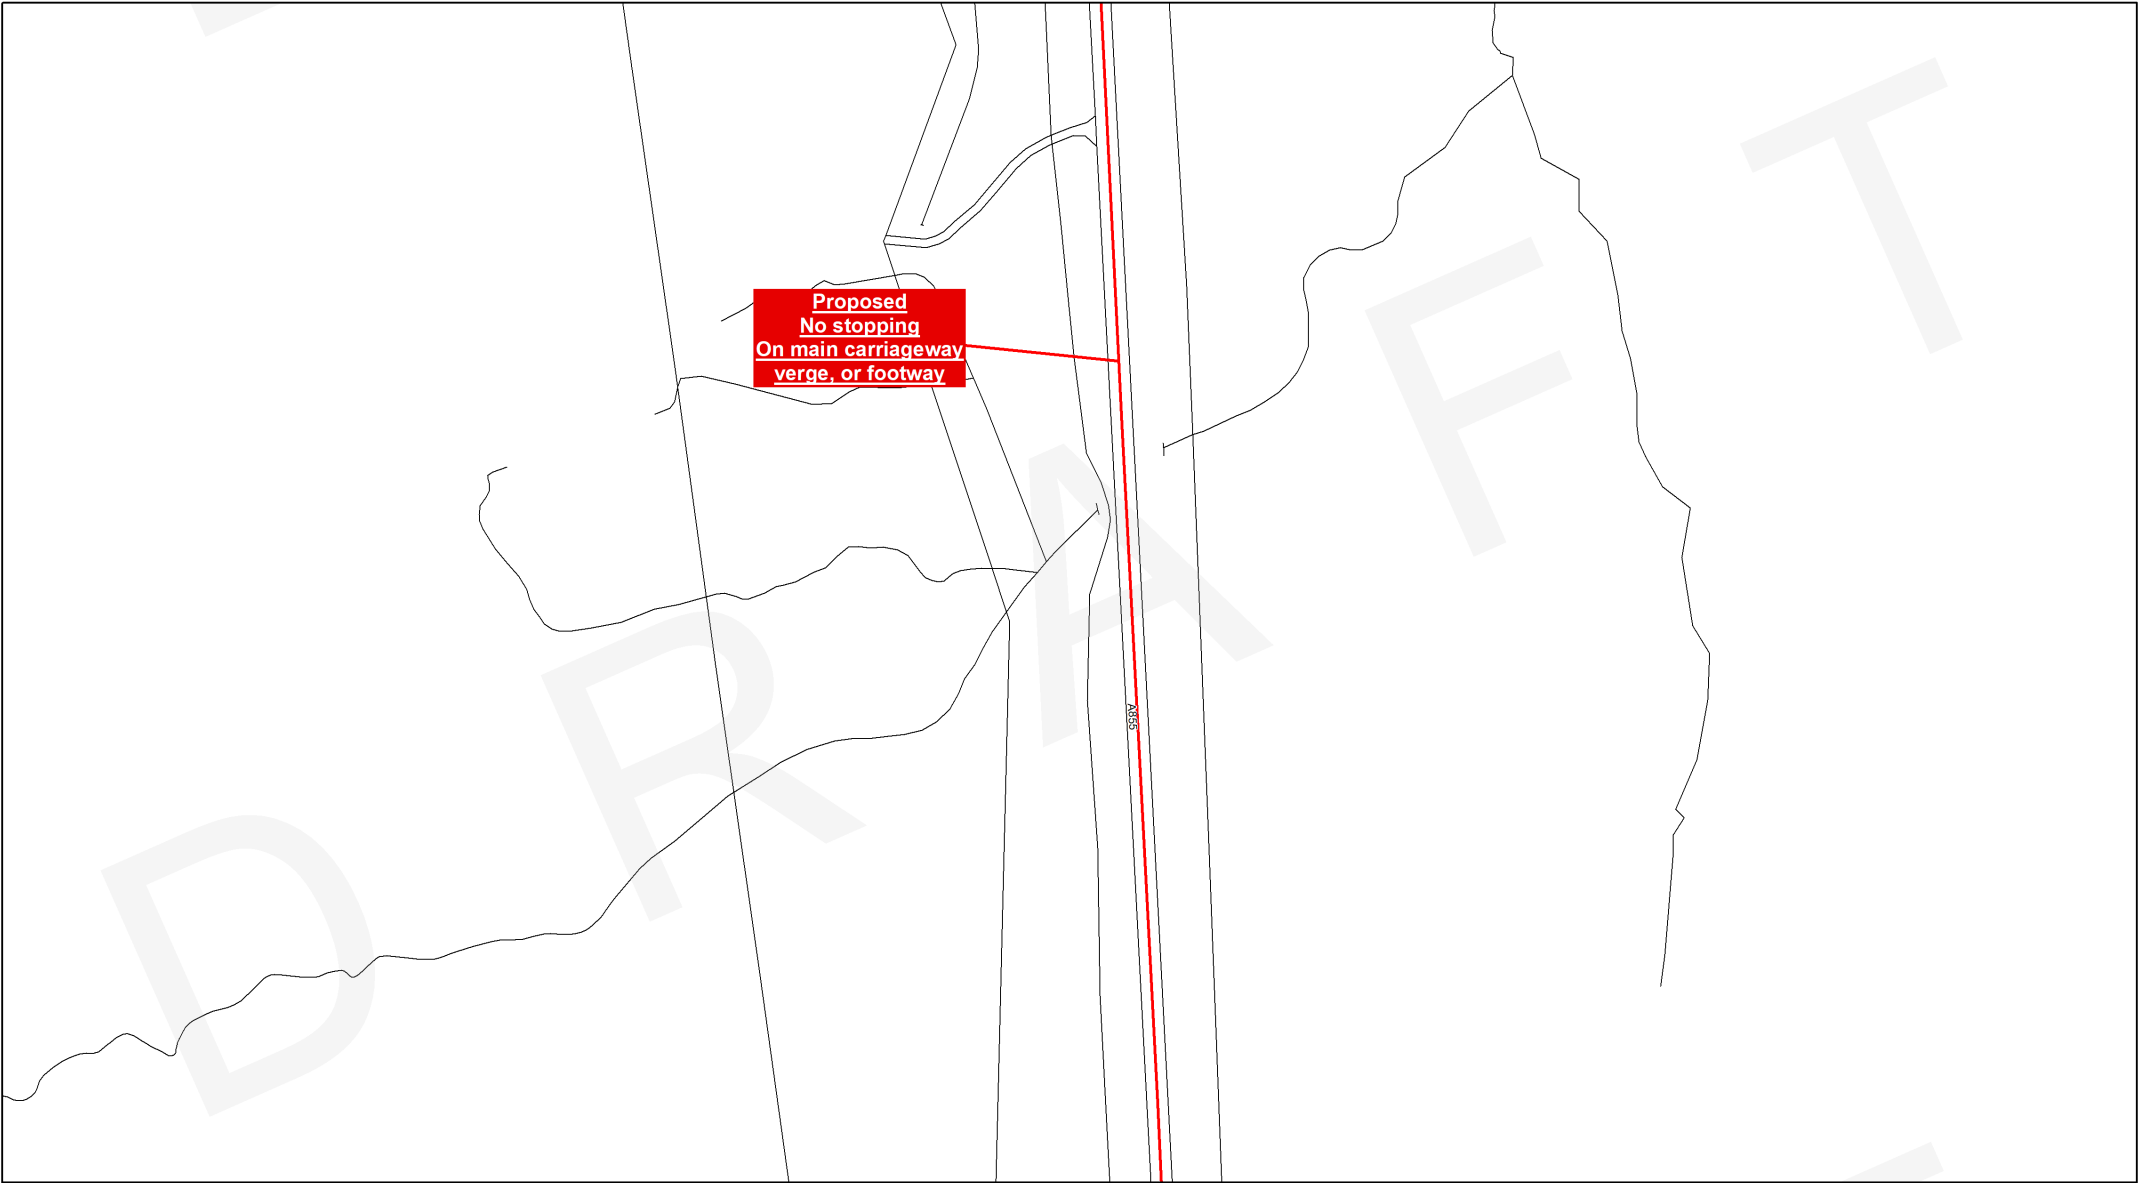

This is the Plan with Map Number (CC490) referred to in the foregoing

**The Highland Council
(Prohibition and Restriction of
Waiting and Loading and Parking Places)
(Decriminalised Parking Enforcement
and Consolidation)
Variation Sixteen Order 2026 (Draft)**

Signed by Proper Officer

Reproduced by permission of Ordnance Survey on behalf of HMSO
© Crown copyright and database
rights 2026 Ordnance Survey AC0000849432
This plan has been produced specifically to supply an individual
with value added Local Authority information.
Unauthorised reproduction infringes Crown Copyright
and may lead to prosecution or Civil Proceed

Restriction Key		
No Waiting At Any Time	No Waiting At Any Time / No Loading	Pay And Display
No Waiting	Loading Restrictions	Disabled Badge Holders Only
Permit Holders Only	No Waiting At Any Time / No Loading At Any Time	Pedestrian Zones
No Waiting / No Loading	Taxi Ranks	
Limited Waiting	Miscellaneous Restrictions	No Stopping On Main Carriageway, Verge, Or Footway
Dual Use Restrictions	Zonal Restrictions (Excluding Pedestrian Zones)	


Label Key	
Proposed Restrictions	
Existing Restrictions (not subject to consultation)	



The Highland Council
Comhairle na Gàidhealtachd

The Highland Council
Headquarters
Glenurquhart Rd
Inverness
IV35NX

SCALE
1:1250
DATE
TBC
MAP NUMBER
CC490

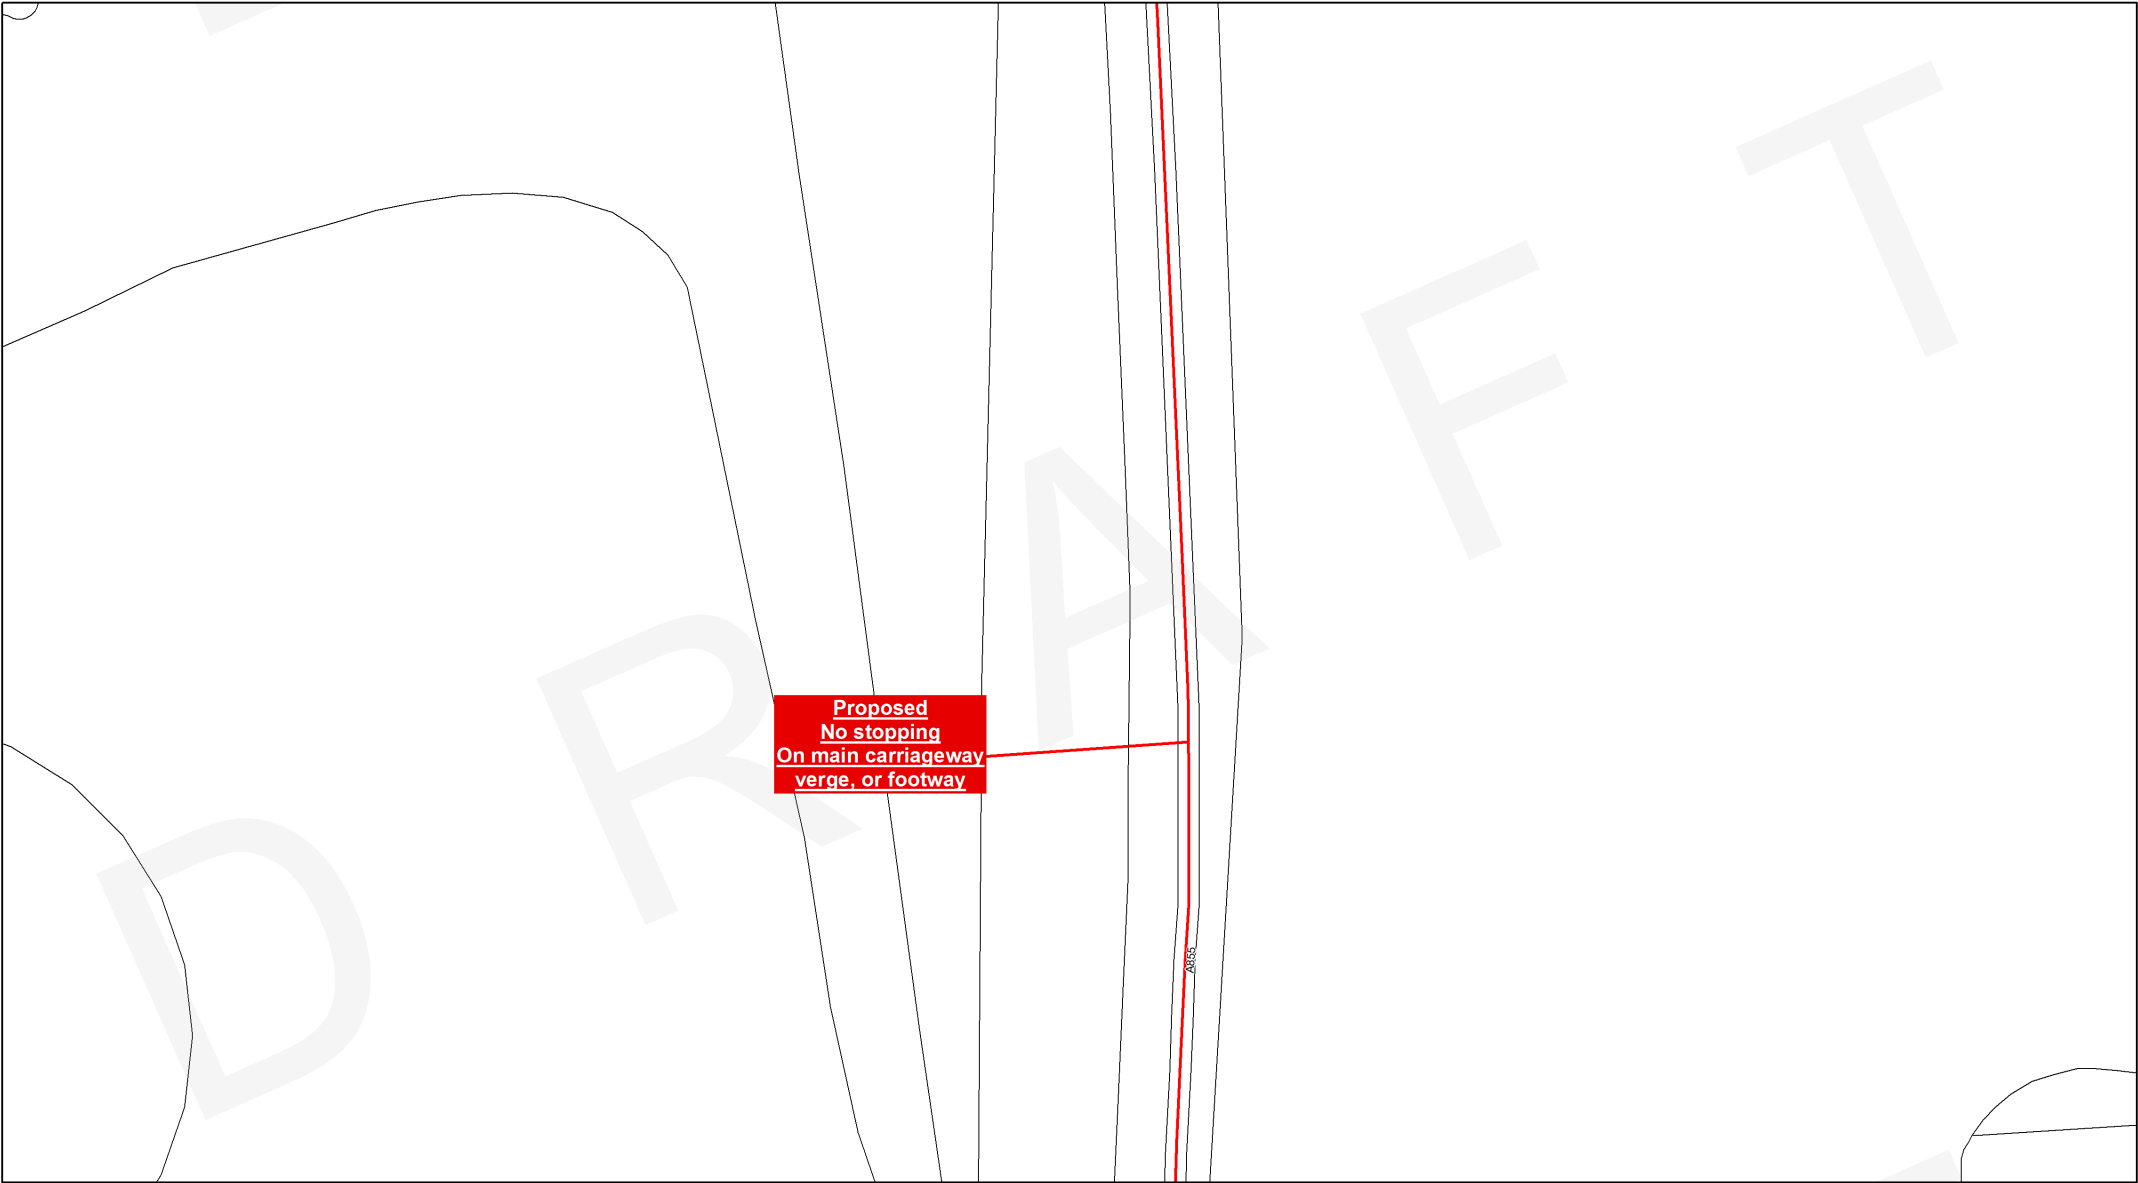

This is the Plan with Map Number (CC491) referred to in the foregoing

**The Highland Council
(Prohibition and Restriction of
Waiting and Loading and Parking Places)
(Decriminalised Parking Enforcement
and Consolidation)
Variation Sixteen Order 2026 (Draft)**

Signed by Proper Officer

Reproduced by permission of Ordnance Survey on behalf of HMSO
© Crown copyright and database
rights 2026 Ordnance Survey AC0000849432
This plan has been produced specifically to supply an individual
with value added Local Authority information.
Unauthorised reproduction infringes Crown Copyright
and may lead to prosecution or Civil Proceed


Restriction Key		
 No Waiting At Any Time	 No Waiting At Any Time / No Loading	 Pay And Display
 No Waiting	 Loading Restrictions	 Disabled Badge Holders Only
 Permit Holders Only	 No Waiting At Any Time / No Loading At Any Time	 Pedestrian Zones
 No Waiting / No Loading	 Taxi Ranks	
 Limited Waiting	 Miscellaneous Restrictions	 No Stopping On Main Carriageway, Verge, Or Footway
 Dual Use Restrictions	 Zonal Restrictions (Excluding Pedestrian Zones)	

Label Key	
 Proposed Restrictions	
 Existing Restrictions (not subject to consultation)	



The Highland Council
Headquarters
Glenurquhart Rd
Inverness
IV35NX

SCALE	1:1250
DATE	TBC
MAP NUMBER	CC491

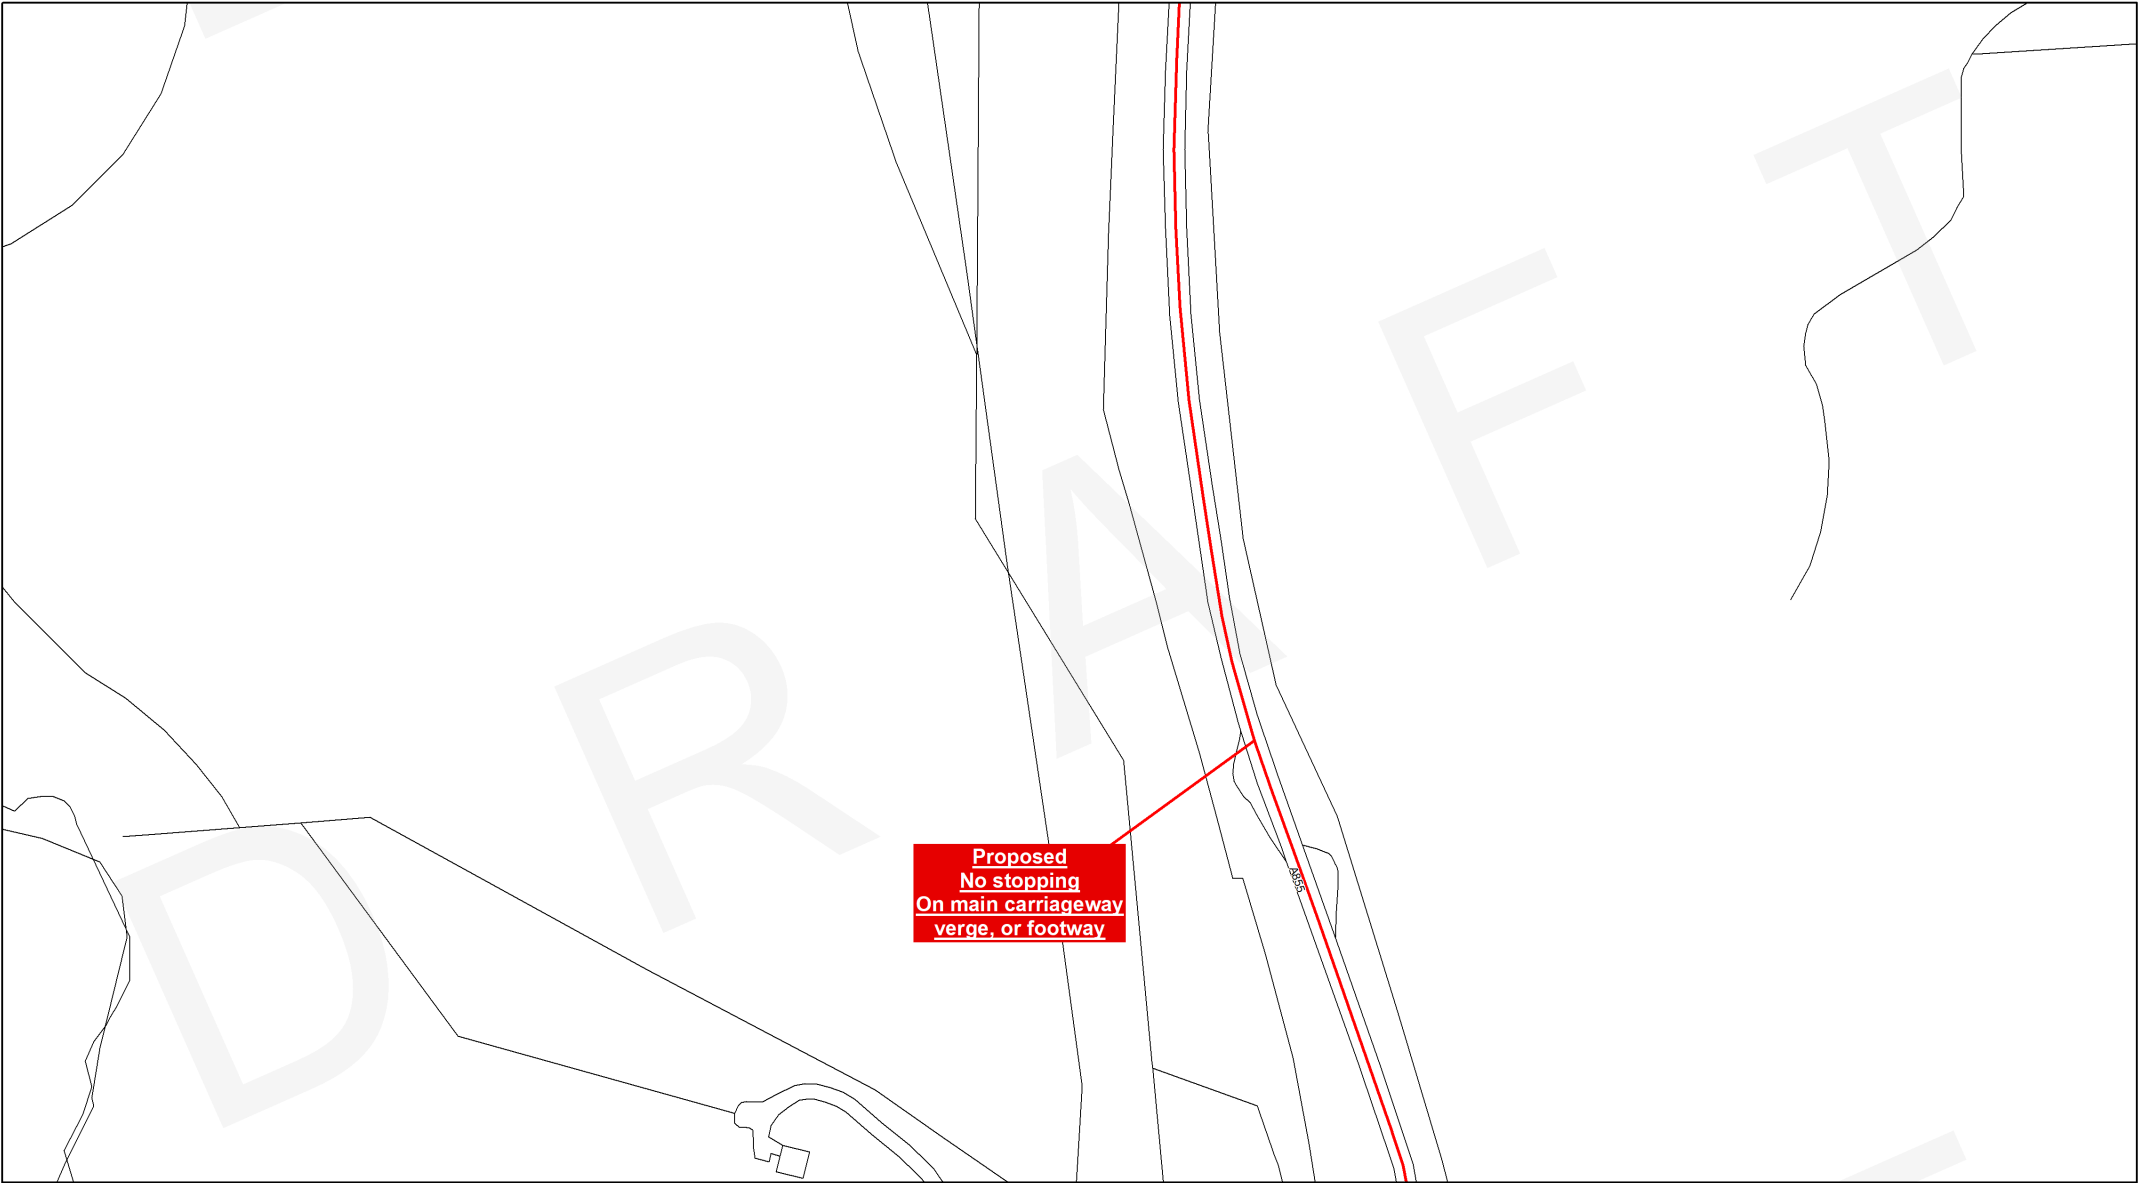

This is the Plan with Map Number (CC492) referred to in the foregoing

The Highland Council
(Prohibition and Restriction of
Waiting and Loading and Parking Places)
(Decriminalised Parking Enforcement
and Consolidation)
Variation Sixteen Order 2026 (Draft)

Signed by Proper Officer

Reproduced by permission of Ordnance Survey on behalf of HMSO
© Crown copyright and database
rights 2026 Ordnance Survey AC0000849432
This plan has been produced specifically to supply an individual
with value added Local Authority information.
Unauthorised reproduction infringes Crown Copyright
and may lead to prosecution or Civil Proceed

Restriction Key

- | | | |
|-------------------------|---|--|
| No Waiting At Any Time | No Waiting At Any Time / No Loading | Pay And Display |
| No Waiting | Loading Restrictions | Disabled Badge Holders Only |
| Permit Holders Only | No Waiting At Any Time / No Loading At Any Time | Pedestrian Zones |
| No Waiting / No Loading | Taxi Ranks | |
| Limited Waiting | Miscellaneous Restrictions | No Stopping On Main Carriageway, Verge, Or Footway |
| Dual Use Restrictions | Zonal Restrictions (Excluding Pedestrian Zones) | |

Label Key

- Proposed Restrictions
- Existing Restrictions (not subject to consultation)




The Highland Council
Headquarters
Glenurquhart Rd
Inverness
IV35NX

SCALE
1:1250

DATE

TBC

MAP NUMBER
CC492

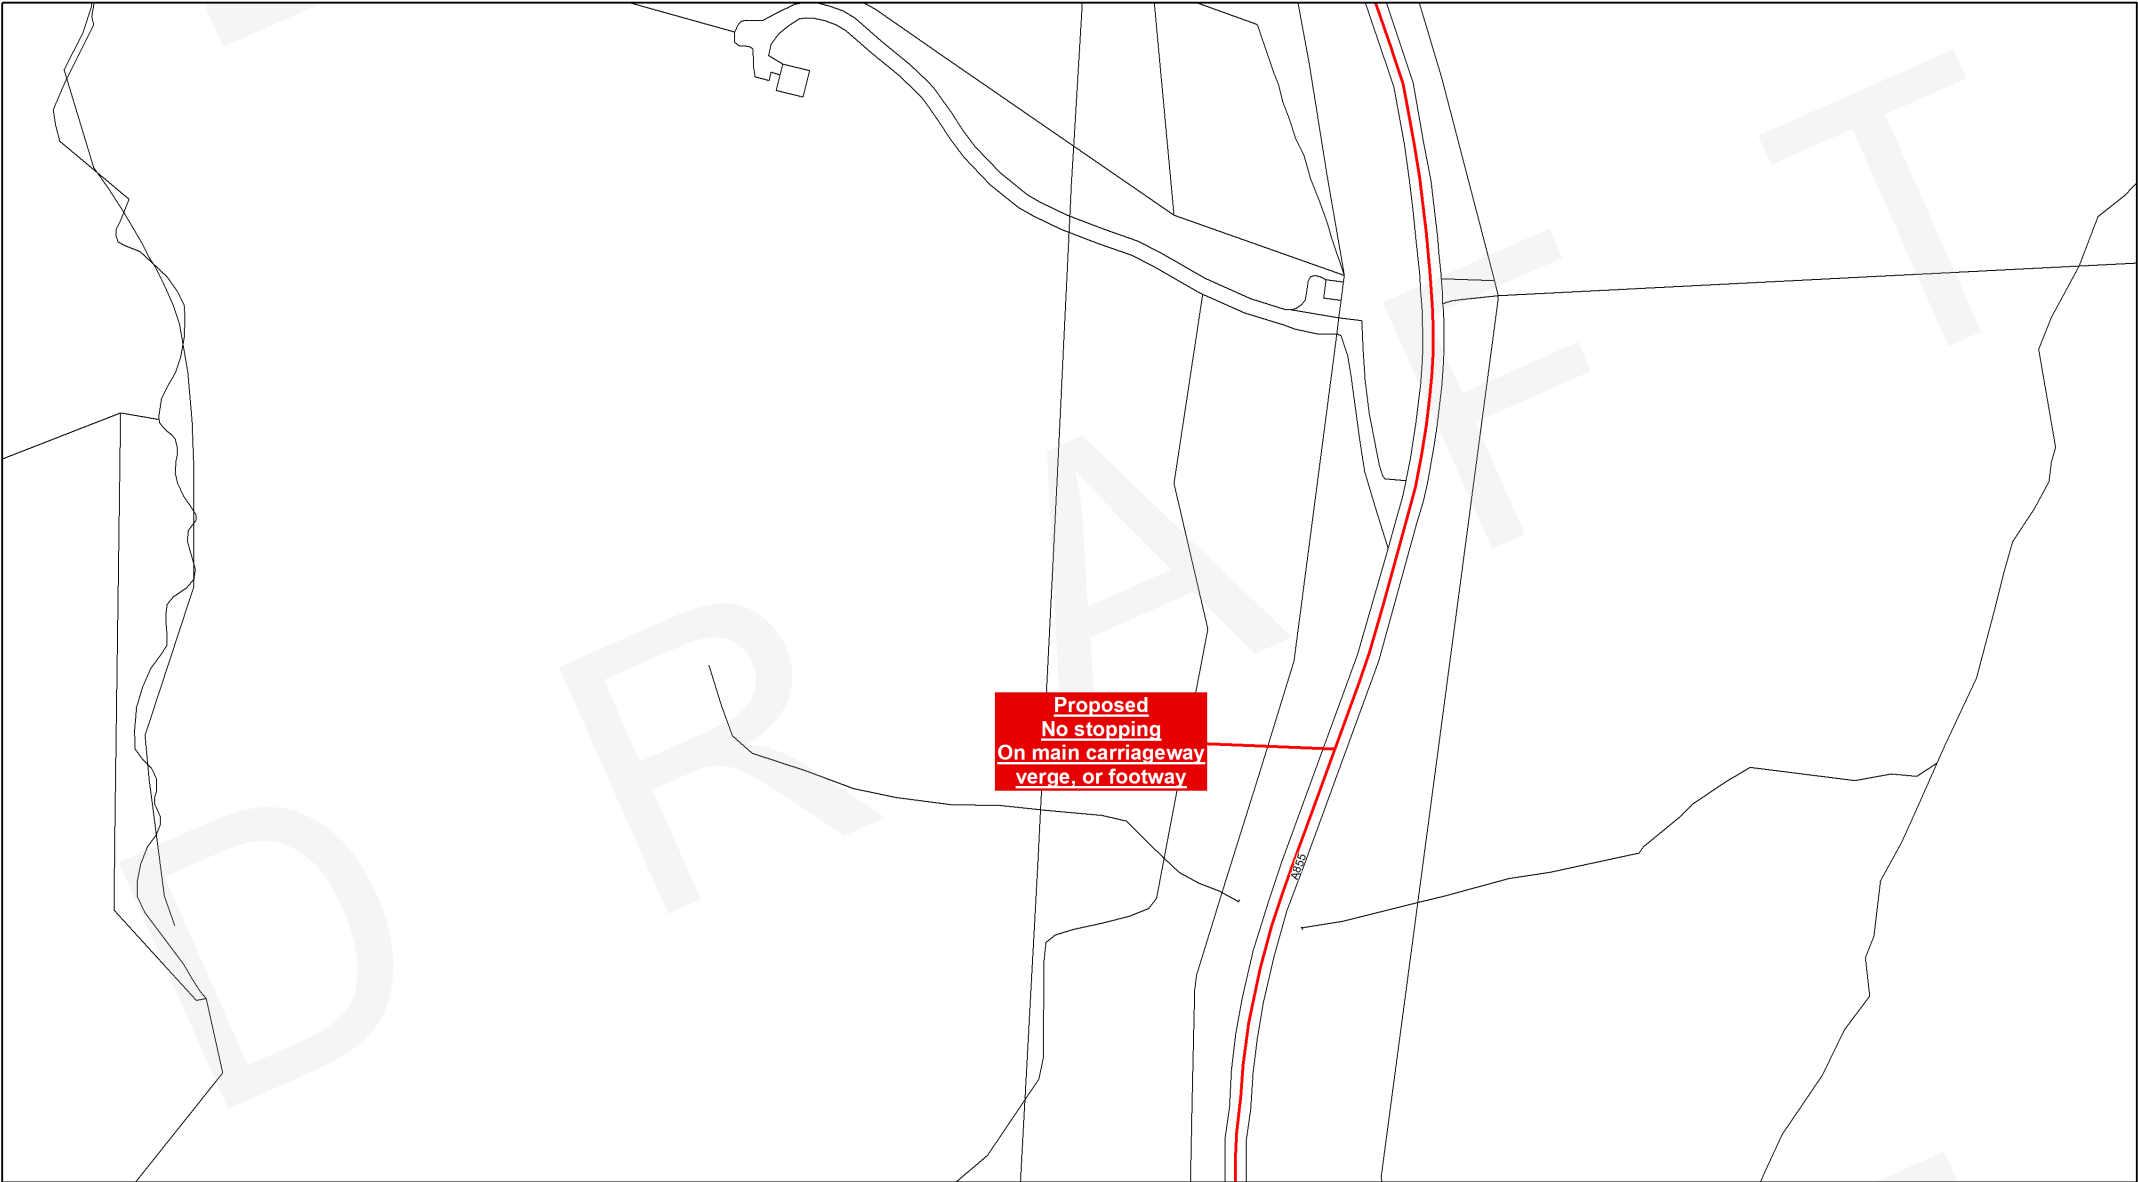

This is the Plan with Map Number (CC493) referred to in the foregoing

The Highland Council
(Prohibition and Restriction of
Waiting and Loading and Parking Places)
(Decriminalised Parking Enforcement
and Consolidation)
Variation Sixteen Order 2026 (Draft)

Signed by Proper Officer

Reproduced by permission of Ordnance Survey on behalf of HMSO
© Crown copyright and database
rights 2026 Ordnance Survey AC0000849432
This plan has been produced specifically to supply an individual
with value added Local Authority information.
Unauthorised reproduction infringes Crown Copyright
and may lead to prosecution or Civil Proceed

Restriction Key

- | | | |
|-------------------------|---|--|
| No Waiting At Any Time | No Waiting At Any Time / No Loading | Pay And Display |
| No Waiting | Loading Restrictions | Disabled Badge Holders Only |
| Permit Holders Only | No Waiting At Any Time / No Loading At Any Time | Pedestrian Zones |
| No Waiting / No Loading | Taxi Ranks | |
| Limited Waiting | Miscellaneous Restrictions | No Stopping On Main Carriageway, Verge, Or Footway |
| Dual Use Restrictions | Zonal Restrictions (Excluding Pedestrian Zones) | |

Label Key

- Proposed Restrictions
- Existing Restrictions (not subject to consultation)




The Highland Council
Headquarters
Glenurquhart Rd
Inverness
IV35NX

SCALE
1:1250

DATE

TBC

MAP NUMBER
CC493

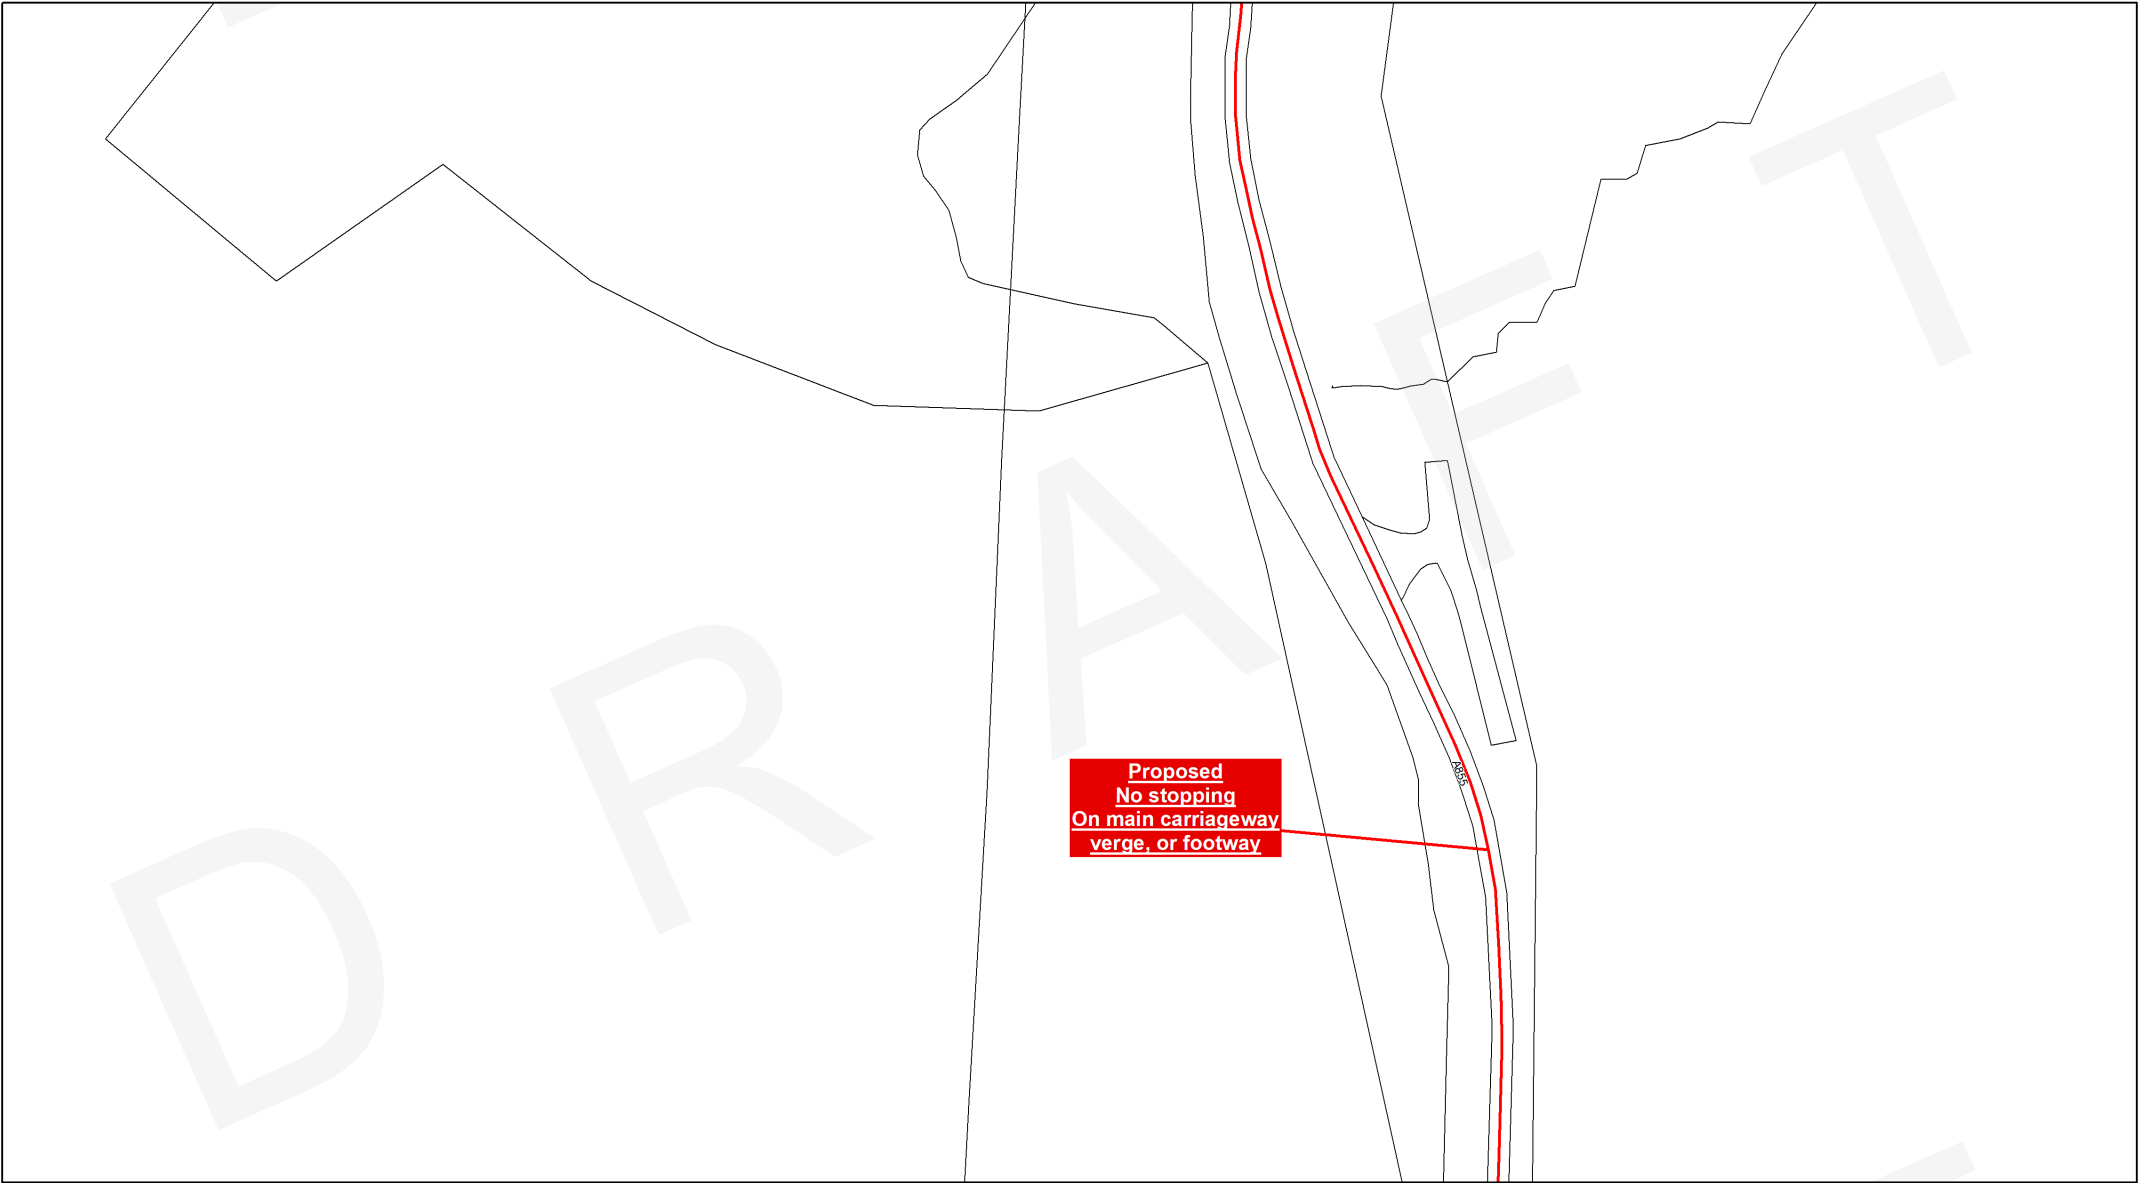

This is the Plan with Map Number (CC494) referred to in the foregoing

**The Highland Council
(Prohibition and Restriction of
Waiting and Loading and Parking Places)
(Decriminalised Parking Enforcement
and Consolidation)
Variation Sixteen Order 2026 (Draft)**

Signed by Proper Officer

Reproduced by permission of Ordnance Survey on behalf of HMSO
© Crown copyright and database
rights 2026 Ordnance Survey AC0000849432
This plan has been produced specifically to supply an individual
with value added Local Authority information.
Unauthorised reproduction infringes Crown Copyright
and may lead to prosecution or Civil Proceed

Restriction Key		
 No Waiting At Any Time	 No Waiting At Any Time / No Loading	 Pay And Display
 No Waiting	 Loading Restrictions	 Disabled Badge Holders Only
 Permit Holders Only	 No Waiting At Any Time / No Loading At Any Time	 Pedestrian Zones
 No Waiting / No Loading	 Taxi Ranks	
 Limited Waiting	 Miscellaneous Restrictions	 No Stopping On Main Carriageway, Verge, Or Footway
 Dual Use Restrictions	 Zonal Restrictions (Excluding Pedestrian Zones)	

Label Key	
 Proposed Restrictions	
 Existing Restrictions (not subject to consultation)	



The Highland Council
Comhairle na Gàidhealtachd

The Highland Council
Headquarters
Glenurquhart Rd
Inverness
IV35NX

SCALE
1:1250
DATE
TBC
MAP NUMBER
CC494



This is the Plan with Map Number (CC495) referred to in the foregoing

The Highland Council
(Prohibition and Restriction of
Waiting and Loading and Parking Places)
(Decriminalised Parking Enforcement
and Consolidation)
Variation Sixteen Order 2026 (Draft)

Signed by Proper Officer

Reproduced by permission of Ordnance Survey on behalf of HMSO
© Crown copyright and database
rights 2026 Ordnance Survey AC0000849432
This plan has been produced specifically to supply an individual
with value added Local Authority information.
Unauthorised reproduction infringes Crown Copyright
and may lead to prosecution or Civil Proceed

Restriction Key

- | | | |
|-------------------------|---|--|
| No Waiting At Any Time | No Waiting At Any Time / No Loading | Pay And Display |
| No Waiting | Loading Restrictions | Disabled Badge Holders Only |
| Permit Holders Only | No Waiting At Any Time / No Loading At Any Time | Pedestrian Zones |
| No Waiting / No Loading | Taxi Ranks | |
| Limited Waiting | Miscellaneous Restrictions | No Stopping On Main Carriageway, Verge, Or Footway |
| Dual Use Restrictions | Zonal Restrictions (Excluding Pedestrian Zones) | |

Label Key



Proposed Restrictions



Existing Restrictions
(not subject to consultation)




The Highland Council
Headquarters
Glenurquhart Rd
Inverness
IV35NX

SCALE
1:1250

DATE

TBC

MAP NUMBER
CC495

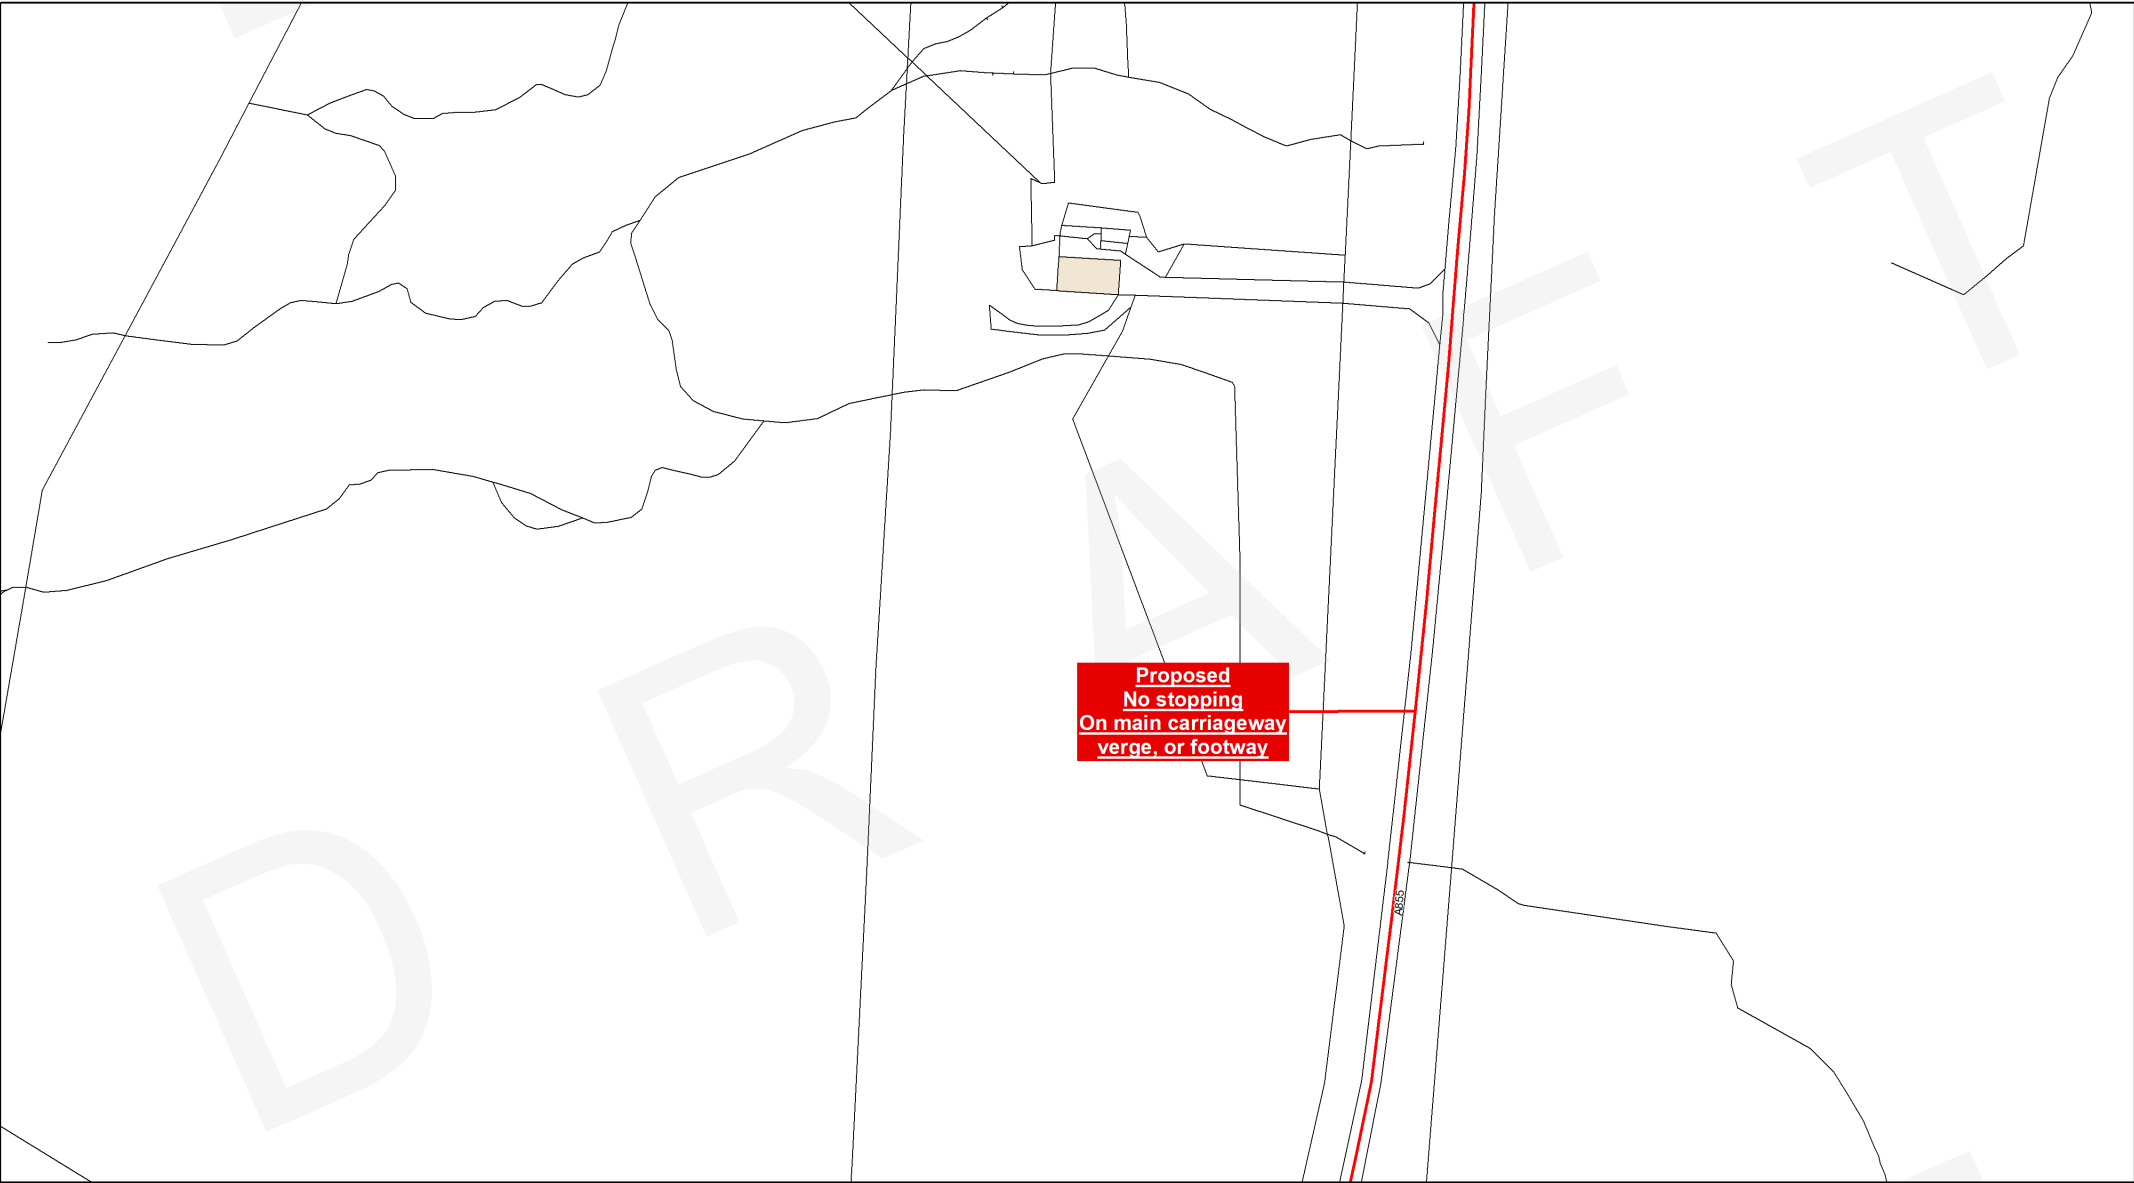

This is the Plan with Map Number (CC496) referred to in the foregoing

The Highland Council
(Prohibition and Restriction of Waiting and Loading and Parking Places)
(Decriminalised Parking Enforcement and Consolidation)
Variation Sixteen Order 2026 (Draft)

Signed by Proper Officer

Reproduced by permission of Ordnance Survey on behalf of HMSO
© Crown copyright and database rights 2026 Ordnance Survey AC0000849432
This plan has been produced specifically to supply an individual with value added Local Authority information.
Unauthorised reproduction infringes Crown Copyright and may lead to prosecution or Civil Proceed

Restriction Key

No Waiting At Any Time	No Waiting At Any Time / No Loading	Pay And Display
No Waiting	Loading Restrictions	Disabled Badge Holders Only
Permit Holders Only	No Waiting At Any Time / No Loading At Any Time	Pedestrian Zones
No Waiting / No Loading	Taxi Ranks	
Limited Waiting	Miscellaneous Restrictions	No Stopping On Main Carriageway, Verge, Or Footway
Dual Use Restrictions	Zonal Restrictions (Excluding Pedestrian Zones)	

Label Key

Proposed Restrictions

Existing Restrictions (not subject to consultation)


The Highland Council
Comhairle na Gàidhealtachd

The Highland Council
Headquarters
Glenurquhart Rd
Inverness
IV35NX

SCALE
1:1250

DATE
TBC

MAP NUMBER
CC496

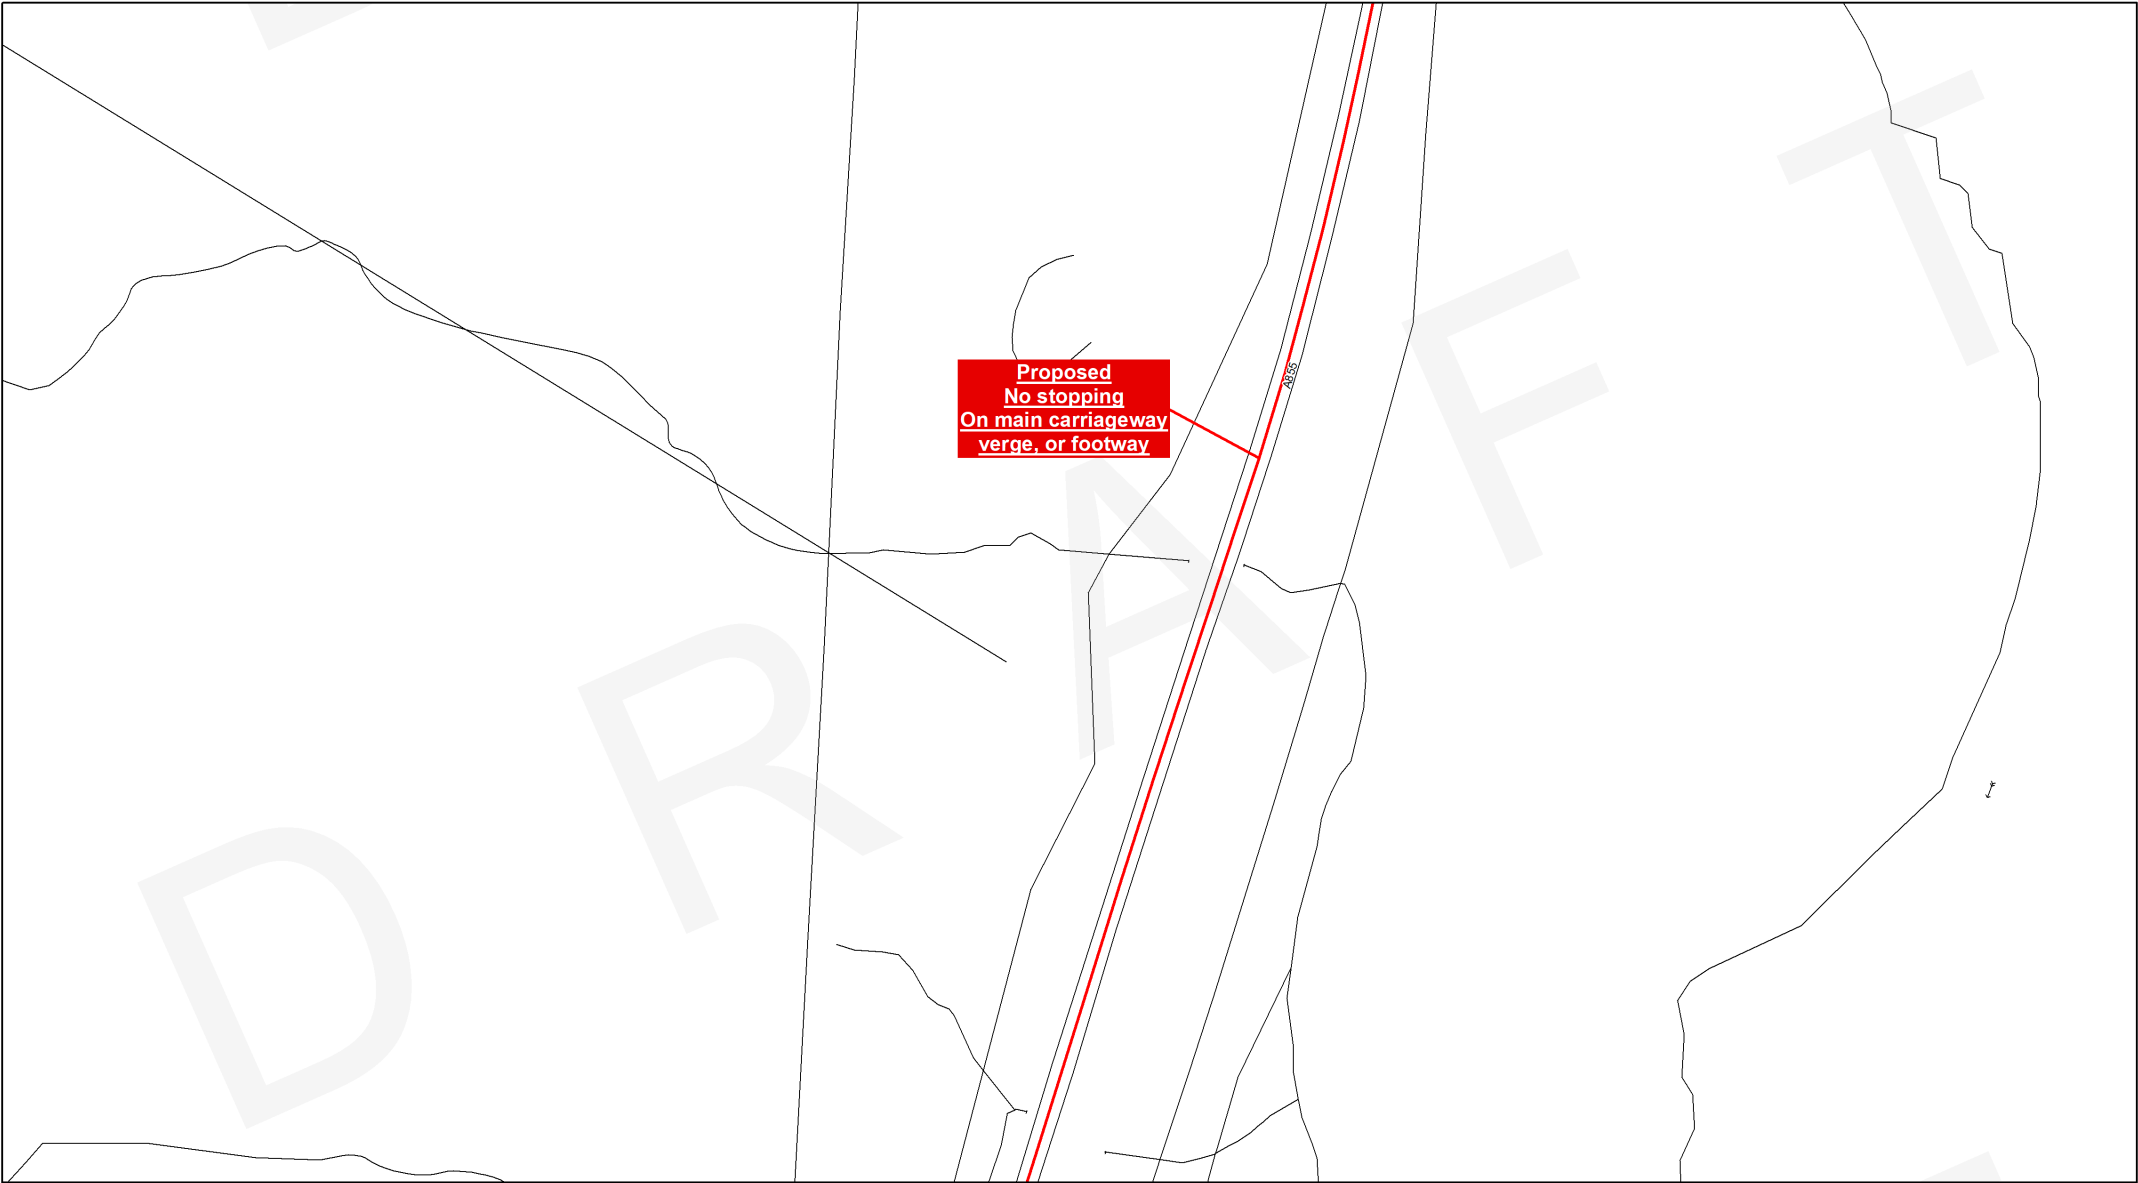

This is the Plan with Map Number (CC497) referred to in the foregoing

The Highland Council
(Prohibition and Restriction of Waiting and Loading and Parking Places)
(Decriminalised Parking Enforcement and Consolidation)
Variation Sixteen Order 2026 (Draft)

Signed by Proper Officer

Reproduced by permission of Ordnance Survey on behalf of HMSO
© Crown copyright and database rights 2026 Ordnance Survey AC0000849432
This plan has been produced specifically to supply an individual with value added Local Authority information.
Unauthorised reproduction infringes Crown Copyright and may lead to prosecution or Civil Proceed

Restriction Key		
No Waiting At Any Time	No Waiting At Any Time / No Loading	Pay And Display
No Waiting	Loading Restrictions	Disabled Badge Holders Only
Permit Holders Only	No Waiting At Any Time / No Loading At Any Time	Pedestrian Zones
No Waiting / No Loading	Taxi Ranks	
Limited Waiting	Miscellaneous Restrictions	No Stopping On Main Carriageway, Verge, Or Footway
Dual Use Restrictions	Zonal Restrictions (Excluding Pedestrian Zones)	


Label Key	
Proposed Restrictions	
Existing Restrictions (not subject to consultation)	



The Highland Council
Comhairle na Gàidhealtachd

The Highland Council
Headquarters
Glenurquhart Rd
Inverness
IV35NX

SCALE
1:1250
DATE
TBC
MAP NUMBER
CC497

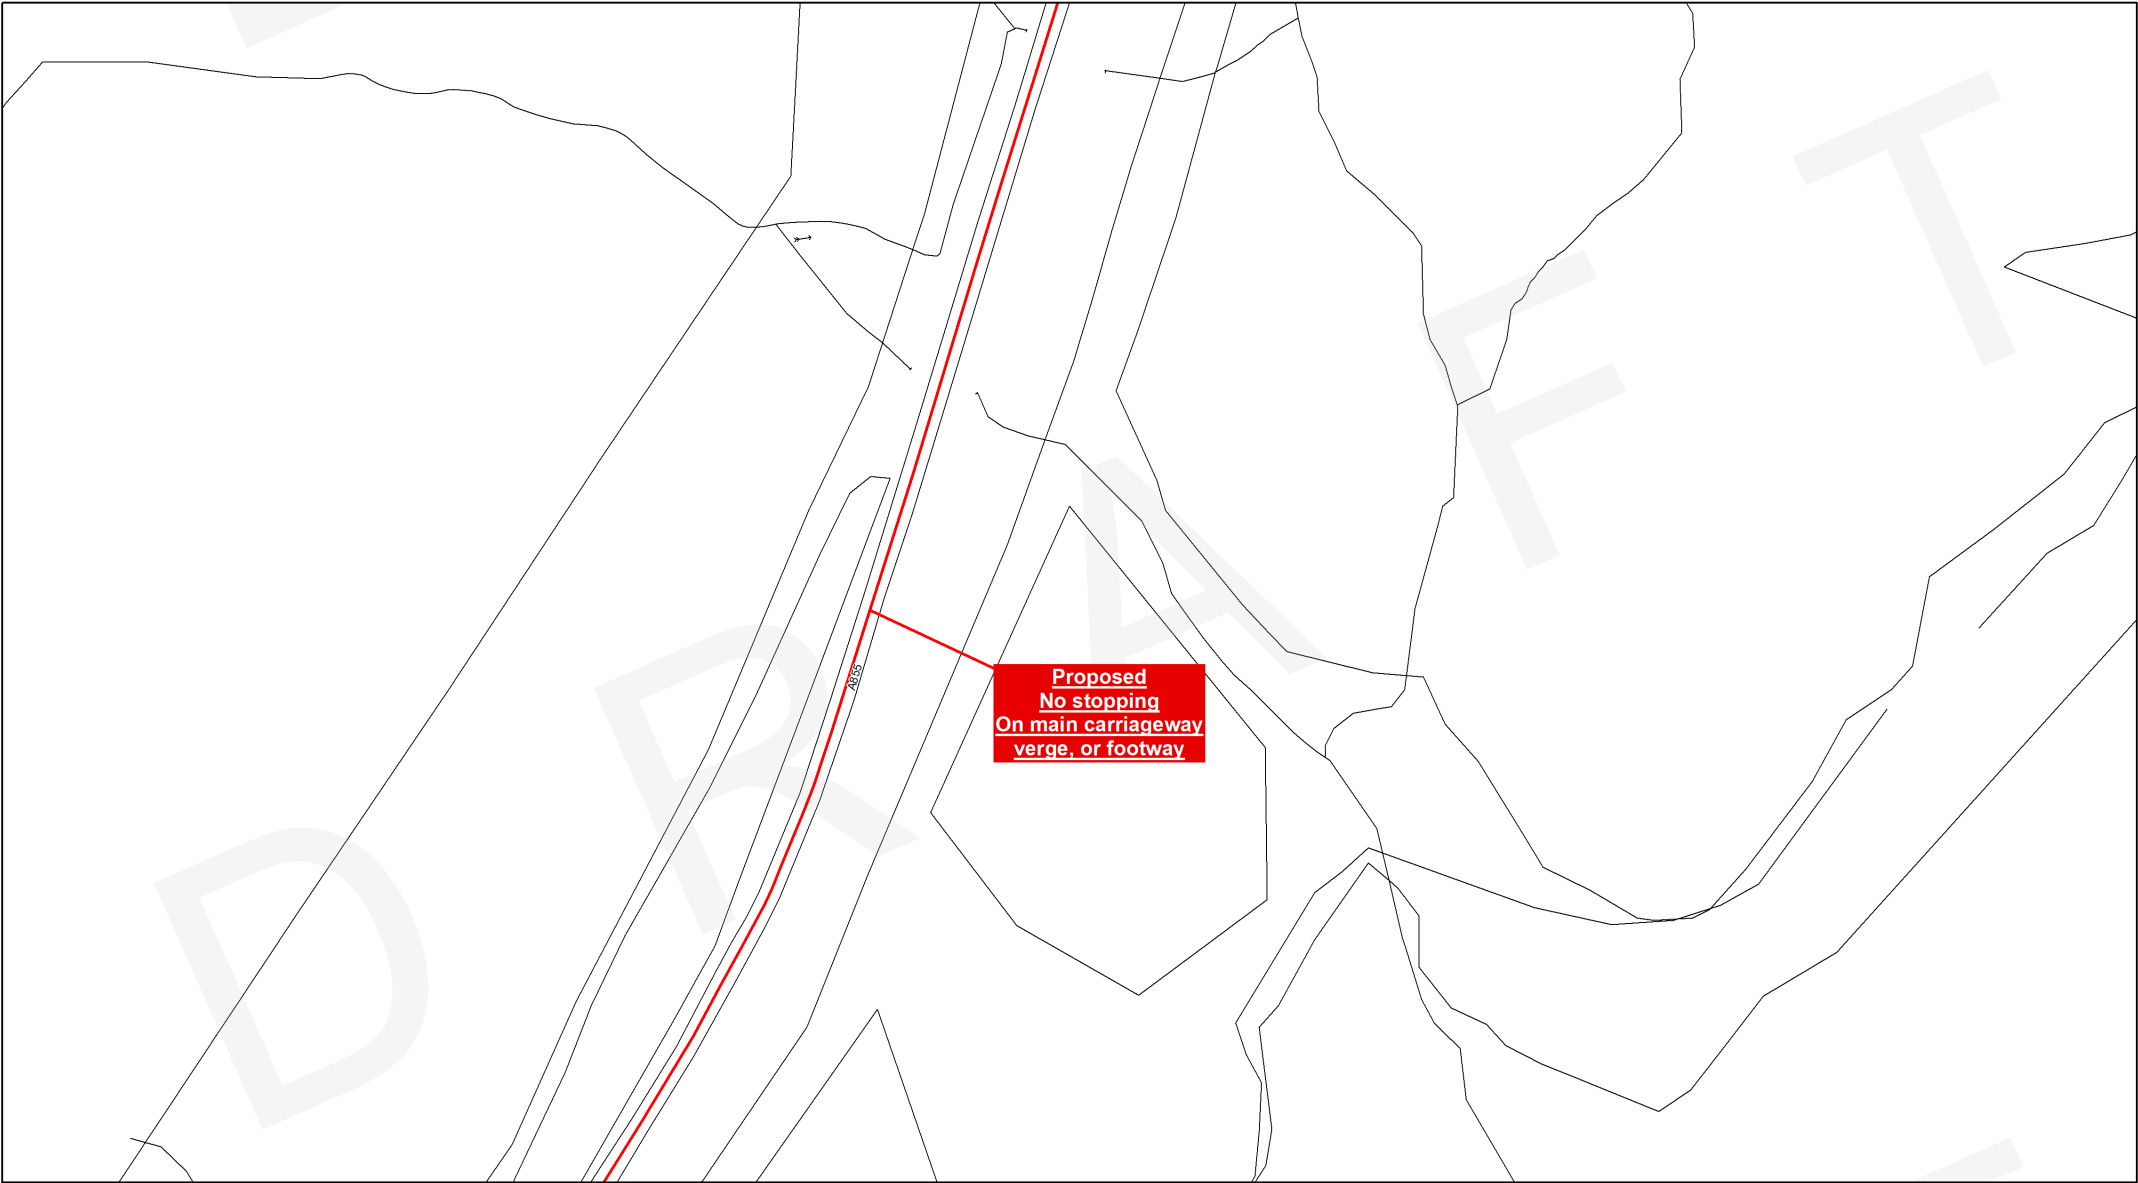

This is the Plan with Map Number (CC498) referred to in the foregoing

**The Highland Council
(Prohibition and Restriction of
Waiting and Loading and Parking Places)
(Decriminalised Parking Enforcement
and Consolidation)
Variation Sixteen Order 2026 (Draft)**

Signed by Proper Officer

Reproduced by permission of Ordnance Survey on behalf of HMSO
© Crown copyright and database
rights 2026 Ordnance Survey AC0000849432
This plan has been produced specifically to supply an individual
with value added Local Authority information.
Unauthorised reproduction infringes Crown Copyright
and may lead to prosecution or Civil Proceed

Restriction Key		
No Waiting At Any Time	No Waiting At Any Time / No Loading	Pay And Display
No Waiting	Loading Restrictions	Disabled Badge Holders Only
Permit Holders Only	No Waiting At Any Time / No Loading At Any Time	Pedestrian Zones
No Waiting / No Loading	Taxi Ranks	
Limited Waiting	Miscellaneous Restrictions	No Stopping On Main Carriageway, Verge, Or Footway
Dual Use Restrictions	Zonal Restrictions (Excluding Pedestrian Zones)	


Label Key	
Proposed Restrictions	
Existing Restrictions (not subject to consultation)	



The Highland Council
Comhairle na Gàidhealtachd

The Highland Council
Headquarters
Glenurquhart Rd
Inverness
IV35NX

SCALE
1:1250
DATE
TBC
MAP NUMBER
CC498

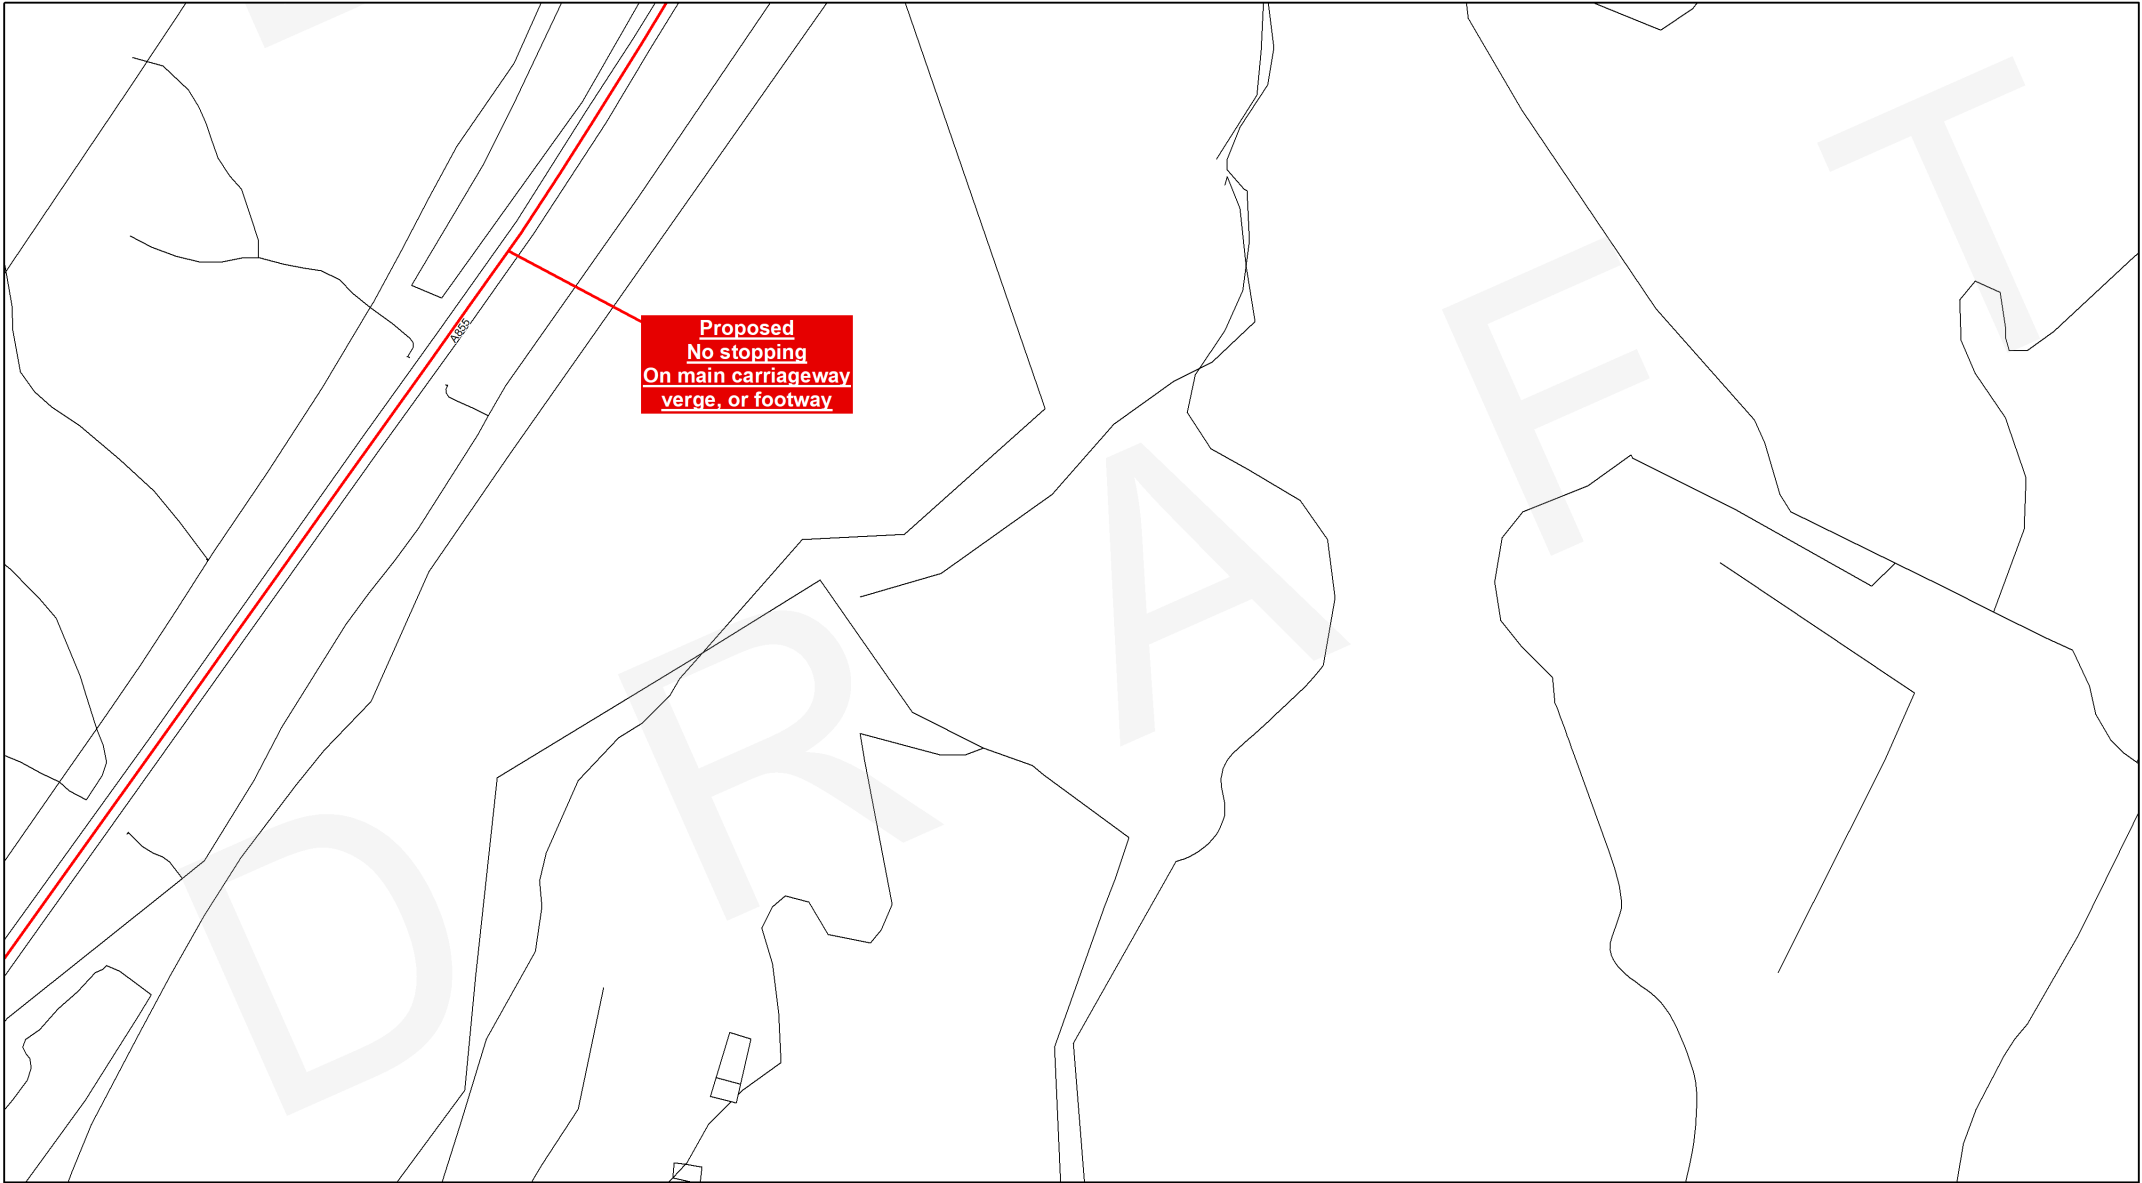

This is the Plan with Map Number (CC499) referred to in the foregoing

**The Highland Council
(Prohibition and Restriction of
Waiting and Loading and Parking Places)
(Decriminalised Parking Enforcement
and Consolidation)
Variation Sixteen Order 2026 (Draft)**

Signed by Proper Officer

Reproduced by permission of Ordnance Survey on behalf of HMSO
© Crown copyright and database
rights 2026 Ordnance Survey AC0000849432
This plan has been produced specifically to supply an individual
with value added Local Authority information.
Unauthorised reproduction infringes Crown Copyright
and may lead to prosecution or Civil Proceed

Restriction Key		
No Waiting At Any Time	No Waiting At Any Time / No Loading	Pay And Display
No Waiting	Loading Restrictions	Disabled Badge Holders Only
Permit Holders Only	No Waiting At Any Time / No Loading At Any Time	Pedestrian Zones
No Waiting / No Loading	Taxi Ranks	
Limited Waiting	Miscellaneous Restrictions	No Stopping On Main Carriageway, Verge, Or Footway
Dual Use Restrictions	Zonal Restrictions (Excluding Pedestrian Zones)	

Label Key	
Proposed Restrictions	
Existing Restrictions (not subject to consultation)	



The Highland Council
Comhairle na Gàidhealtachd

The Highland Council
Headquarters
Glenurquhart Rd
Inverness
IV35NX

SCALE
1:1250

DATE
TBC

MAP NUMBER
CC499