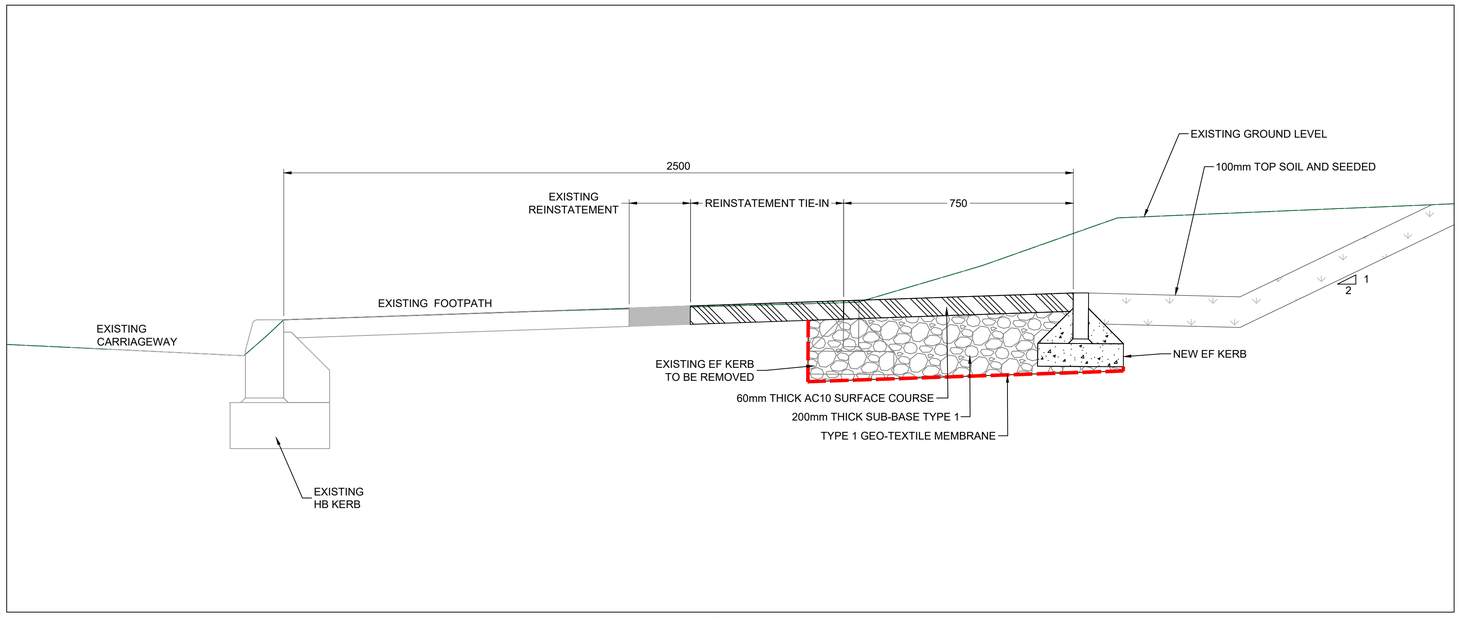

DETAIL 01
SCALE 1:10

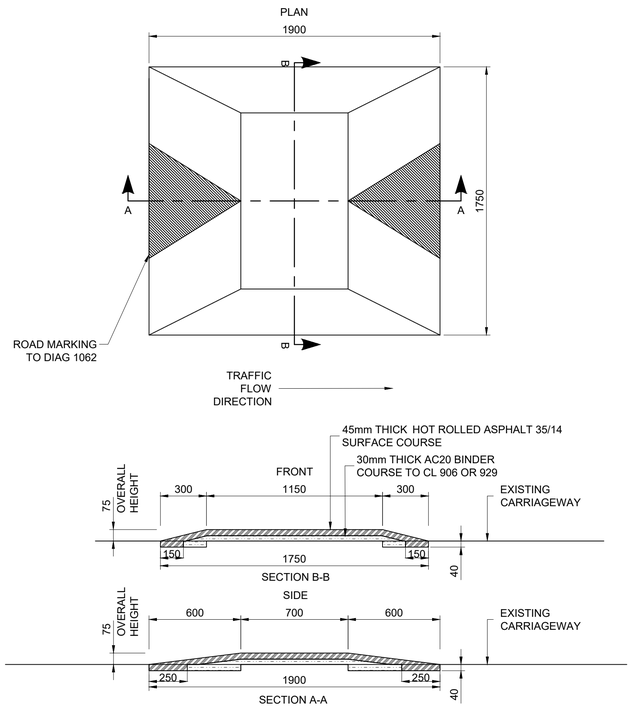

DETAIL 03
SCALE 1:20

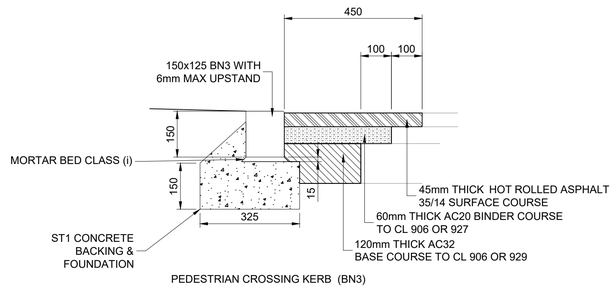

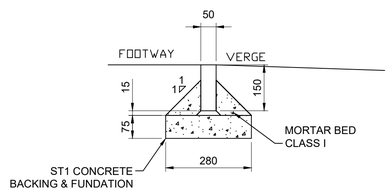

DETAIL 02
SCALE 1:20

COPYRIGHT, DESIGNS and PATENTS ACT 1986:

THIS DRAWING MAY NOT BE REPRODUCED, COPIED OR USED IN ANY WAY WITHOUT THE WRITTEN PERMISSION OF THE DIRECTOR OF DEVELOPMENT AND INFRASTRUCTURE.
© THE HIGHLAND COUNCIL

© CROWN COPYRIGHT AND DATABASE RIGHTS 2023 OS AC0000849432. YOU ARE GRANTED A NON-EXCLUSIVE, ROYALTY FREE, REVOCABLE LICENCE SOLELY TO VIEW THE LICENSED DATA FOR NON-COMMERCIAL PURPOSES FOR THE PERIOD WHICH THE HIGHLAND COUNCIL MAKES IT AVAILABLE. YOU ARE NOT PERMITTED TO COPY, SUB-LICENSE, DISTRIBUTE, SELL OR OTHERWISE MAKE AVAILABLE THE LICENSED DATA TO THIRD PARTIES IN ANY FORM. THIRD PARTY RIGHTS TO ENFORCE THE TERMS OF THIS LICENCE SHALL BE RESERVED TO THE OS.

DO NOT SCALE FROM DRAWING.
ALL DIMENSIONS ARE IN mm UNLESS OTHERWISE STATED.

NOTES
1.

CONSULTATION ISSUE

REV	REVISION DETAILS	DRAWN BY	CHECK BY	DATE
01	XXXXXX	INITIAL	INITIAL	XX/XX/XX

The Highland Council
Comhairle na Gaidhealtachd
INFRASTRUCTURE, ENVIRONMENT & ECONOMY
PROJECT DESIGN UNIT
COUNCIL BUILDINGS
HIGH STREET
DINGWALL IV15 9QN
PHONE: 01349 868800
E-MAIL: PDU.DT2@highland.gov.uk

PROJECT
CYCLKING, WALKING AND SAFER STREETS AT MUNLOCHY PRIMARY SCHOOL

TITLE
CONSTRUCTION DETAILS

SCALE	AS SHOWN
ORIGINAL SIZE	A1 (594 x 841)
DRAWN	ALG
DATE	30/07/26
CHECKED	BJS
DATE	XX/XX/XX
PROJECT No.	200175
DRAWING No.	103
REVISION	01

T:\001_Design Team 2\003_Small_Schemes_Projects\HAS3001 Safer Routes To School\2026 - 2027 Schemes\Munlochy PS - 20017512 DRAWINGS\CAD\LIVE\200175_Munlochy PS_LIVE_01.dwg 20/08/2026 ANSI A (8.50 x 11.00 Inches)