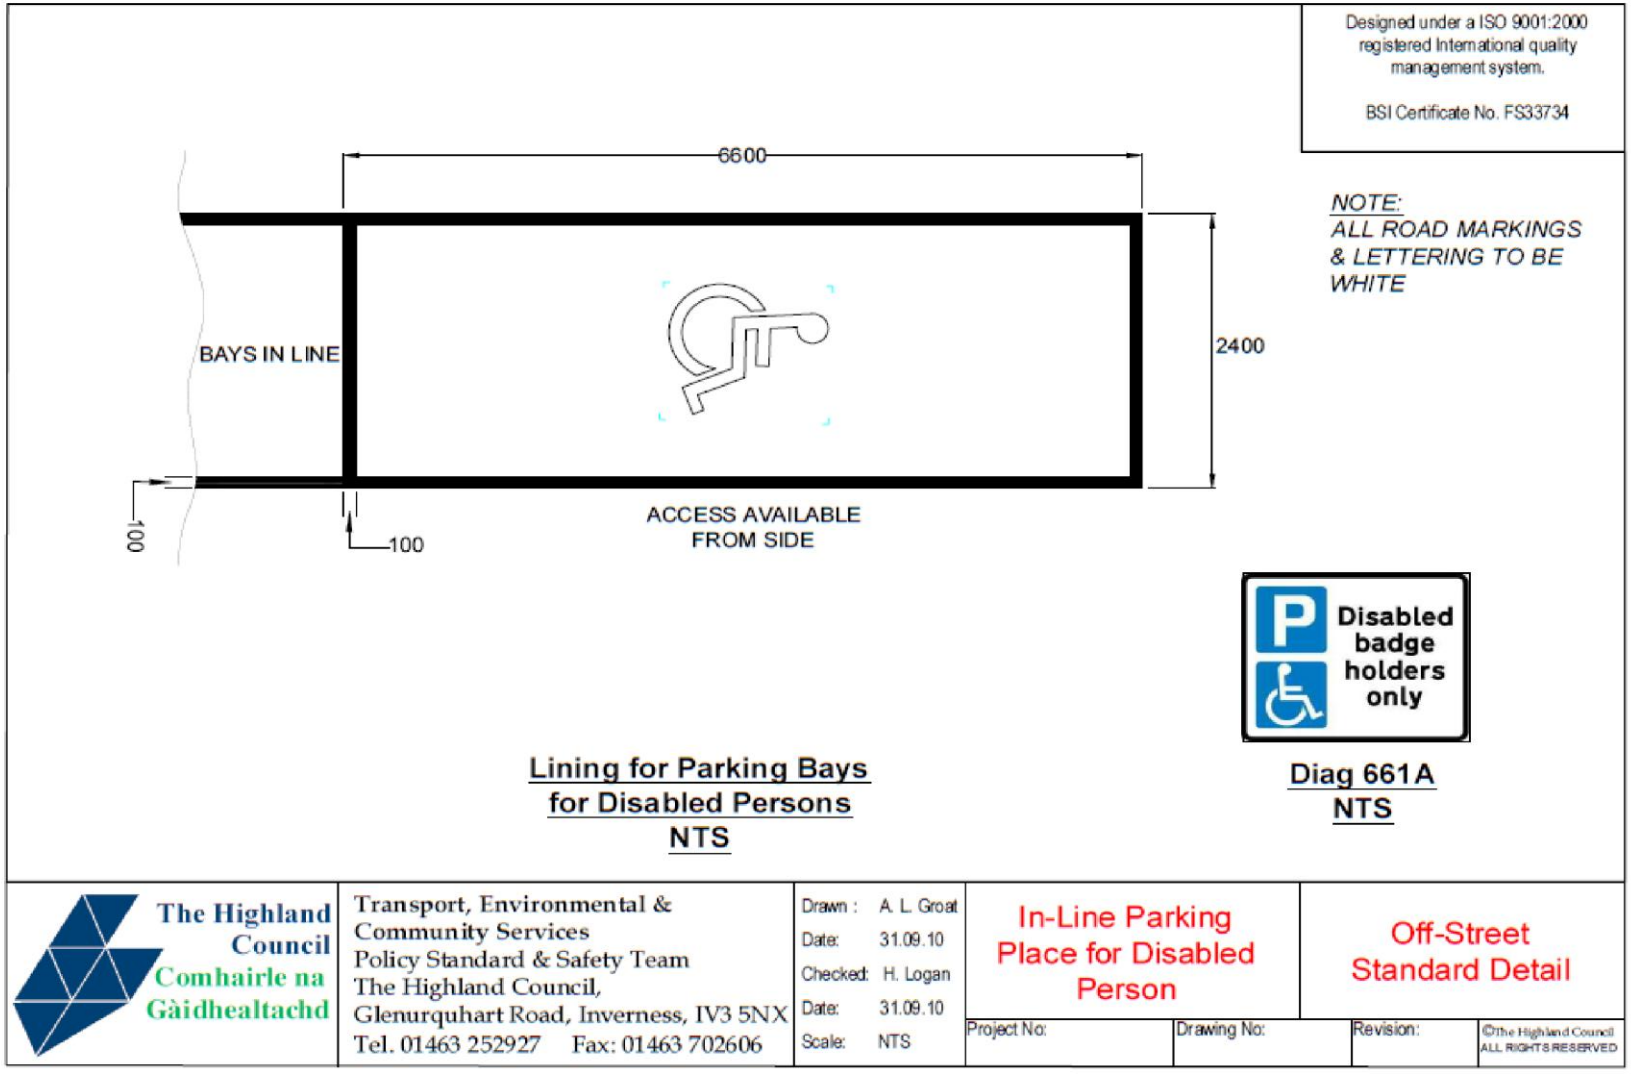
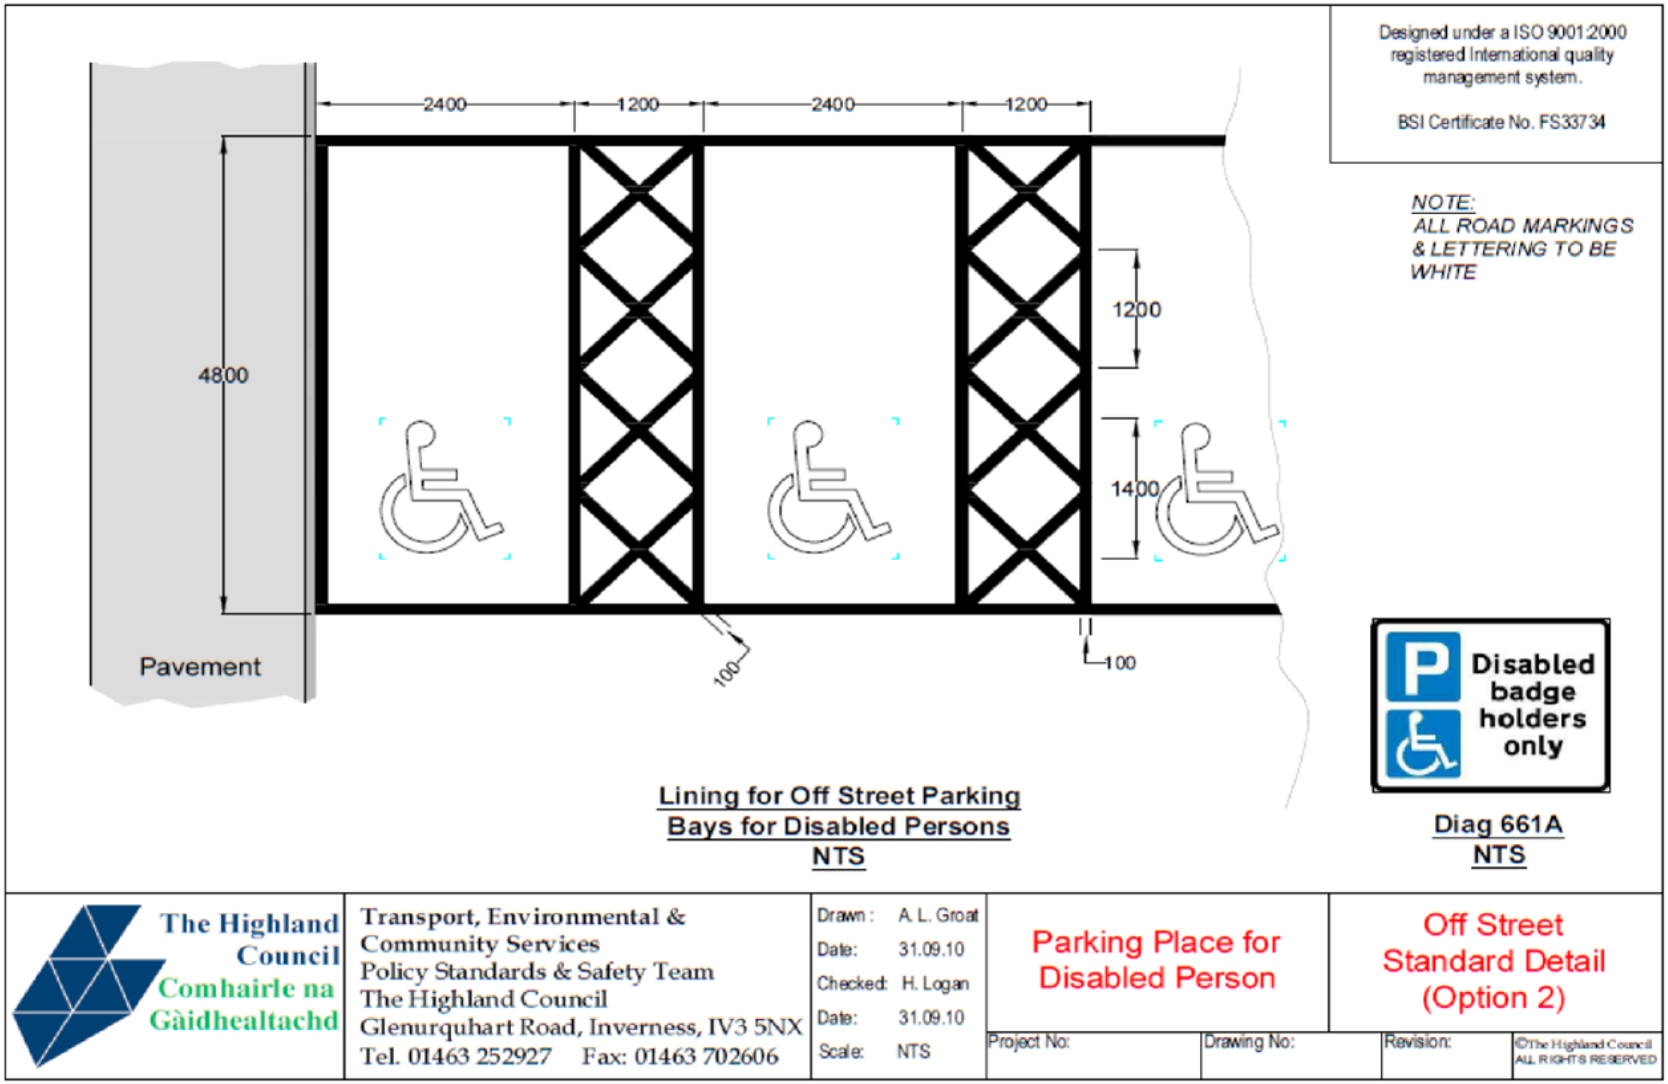
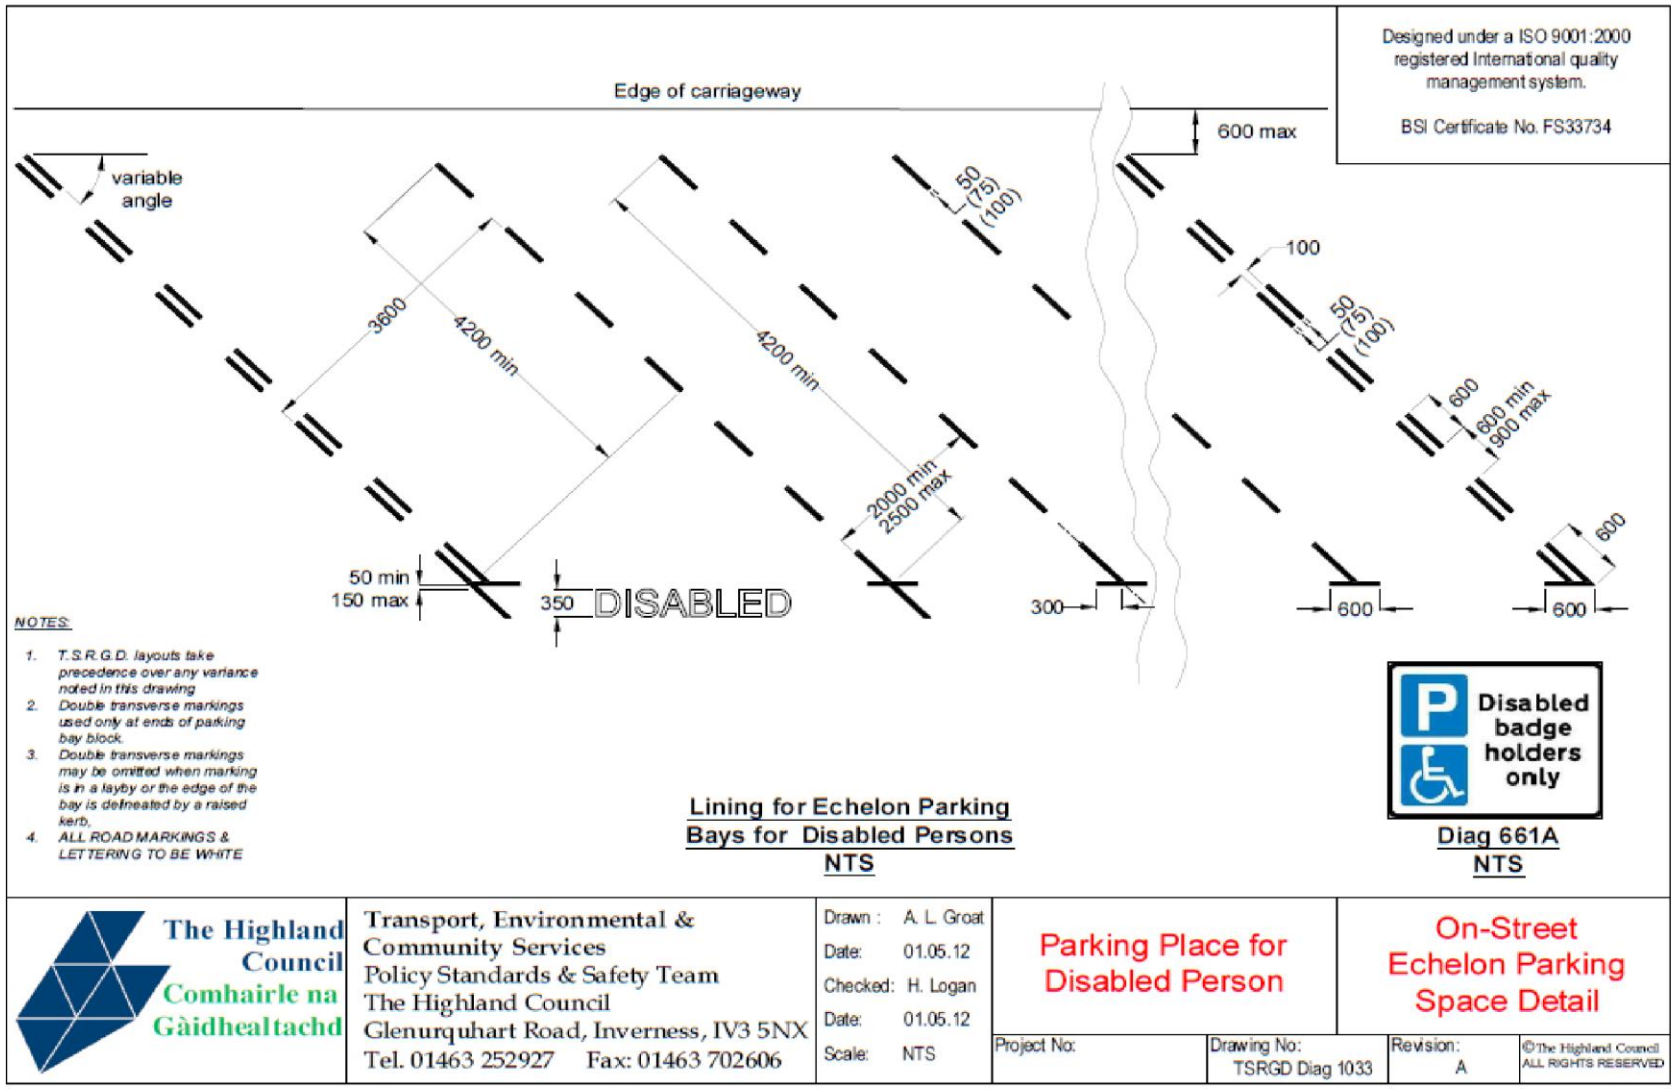
The Highland Council
Comhairle na Gàidhealtachd

Roads and Transport Guidelines for New Developments
Stiùiridhean Rathaidean is Còmhdhalach airson Leasachaidhean Ùra

Appendix 12
Eàrr-Ràdh 12
Parking places for disabled persons
Àiteachan parcaidh do dhaoine ciorramach



Designed under a ISO 9001:2000 registered International quality management system.
BSI Certificate No. FS33734
6600
2400
BAYS IN LINE
ACCESS AVAILABLE FROM SIDE
100
100
NOTE:
ALL ROAD MARKINGS & LETTERING TO BE WHITE
Disabled badge holders only
Lining for Parking Bays for Disabled Persons
NTS
Diag 661A
NTS
The Highland Council
Comhairle na Gàidhealtachd
Transport, Environmental & Community Services
Policy Standard & Safety Team
The Highland Council,
Glenurquhart Road, Inverness, IV3 5NX
Tel. 01463 252927 Fax: 01463 702606
Drawn : A. L. Groat
Date: 31.09.10
Checked: H. Logan
Date: 31.09.10
Scale: NTS
In-Line Parking Place for Disabled Person
Off-Street Standard Detail
Project No:
Drawing No:
Revision:
©The Highland Council ALL RIGHTS RESERVED


Designed under a ISO 9001:2000 registered International quality management system.
BSI Certificate No. FS33734
NOTE:
ALL ROAD MARKINGS & LETTERING TO BE WHITE
2400
1200
2400
1200
4800
1200
1400
Pavement
100
100
Disabled badge holders only
Lining for Off Street Parking Bays for Disabled Persons
NTS
Diag 661A
NTS
The Highland Council
Comhairle na Gàidhealtachd
Transport, Environmental & Community Services
Policy Standards & Safety Team
The Highland Council
Glenurquhart Road, Inverness, IV3 5NX
Tel. 01463 252927 Fax: 01463 702606
Drawn: A. L. Groat
Date: 31.09.10
Checked: H. Logan
Date: 31.09.10
Scale: NTS
Parking Place for Disabled Person
Off Street Standard Detail (Option 2)
Project No:
Drawing No:
Revision:
©The Highland Council ALL RIGHTS RESERVED


Designed under a ISO 9001:2000 registered International quality management system.
BSI Certificate No. FS33734
Edge of carriageway
variable angle
3600
4200 min
4200 min
50 (75) (100)
600 max
100
50 (75) (100)
600
600 min 900 max
600
2000 min 2500 max
50 min 150 max
350
DISABLED
300
600
600
NOTES:
1. T.S.R.G.D. layouts take precedence over any variance noted in this drawing
2. Double transverse markings used only at ends of parking bay block.
3. Double transverse markings may be omitted when marking is in a layby or the edge of the bay is delineated by a raised kerb.
4. ALL ROAD MARKINGS & LETTERING TO BE WHITE
Lining for Echelon Parking Bays for Disabled Persons
NTS
Disabled badge holders only
Diag 661A
NTS
The Highland Council
Comhairle na Gàidhealtachd
Transport, Environmental & Community Services
Policy Standards & Safety Team
The Highland Council
Glenurquhart Road, Inverness, IV3 5NX
Tel. 01463 252927 Fax: 01463 702606
Drawn : A. L. Groat
Date: 01.05.12
Checked: H. Logan
Date: 01.05.12
Scale: NTS
Parking Place for Disabled Person
On-Street Echelon Parking Space Detail
Project No:
Drawing No: TSRGD Diag 1033
Revision: A
©The Highland Council ALL RIGHTS RESERVED

Designed under a ISO 9001:2000 registered International quality management system.

BSI Certificate No. FS33734

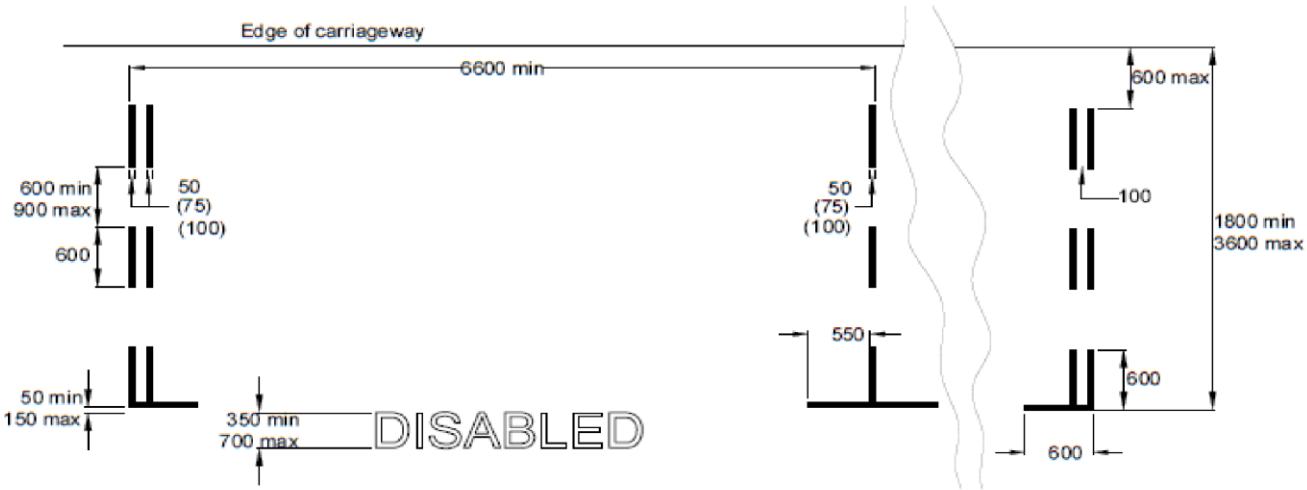

NOTES:

1. *T.S.R.G.D. layouts take precedence over any variance noted in this drawing*
2. *Double transverse markings used only at ends of parking bay block.*
3. *Double transverse markings may be omitted when marking is in a layby or the end of the bay is delineated by a raised kerb,*
4. *ALL ROAD MARKINGS & LETTERING TO BE WHITE*

Lining for Multiple Parking End Bay for Disabled Persons
NTS



Diag 661A
NTS

The Highland Council
Comhairle na Gàidhealtachd

Transport, Environmental & Community Services
Policy Standards & Safety Team
The Highland Council
Glenurquhart Road, Inverness, IV3 5NX
Tel. 01463 252927 Fax: 01463 702606

Drawn :	A. L. Groat
Date:	01.05.12
Checked:	H. Logan
Date:	01.05.12
Scale:	NTS

Parking Place for Disabled Person

On Street Multiple Bays Standard Detail

Project No:	Drawing No: TSRGD Diag 1032	Revision: A


©The Highland Council ALL RIGHTS RESERVED

Designed under a ISO 9001:2000 registered International quality management system.

BSI Certificate No. FS33734

NOTES:

1. *T.S.R.G.D. layouts take precedence over any variance noted in this drawing*
2. *Double transverse markings used only at ends of parking bay block.*
3. *Double transverse markings may be omitted when marking is in a layby or the end of the bay is delineated by a raised kerb,*
4. *ALL ROAD MARKINGS & LETTERING TO BE WHITE*

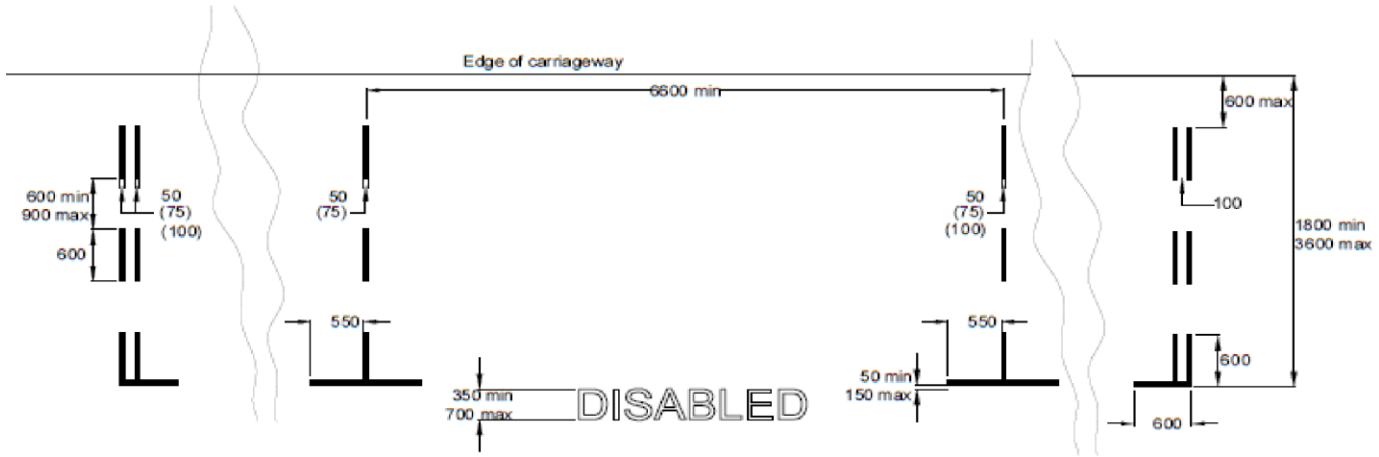

Lining for Multiple Parking
Middle Bay for Disabled Persons
NTS



Diag 661A
NTS

The Highland Council / Comhairle na Gàidhealtachd	Transport, Environmental & Community Services Policy Standards & Safety Team The Highland Council Glenurquhart Road, Inverness, IV3 5NX Tel. 01463 252927 Fax: 01463 702606	Drawn: A. L. Groat Date: 01.05.12 Checked: H. Logan Date: 01.05.12 Scale: NTS	Parking Place for Disabled Person	On Street Multiple Bays Standard Detail	
			Project No:	Drawing No: TSRGD Diag 1032	Revision: A

©The Highland Council ALL RIGHTS RESERVED