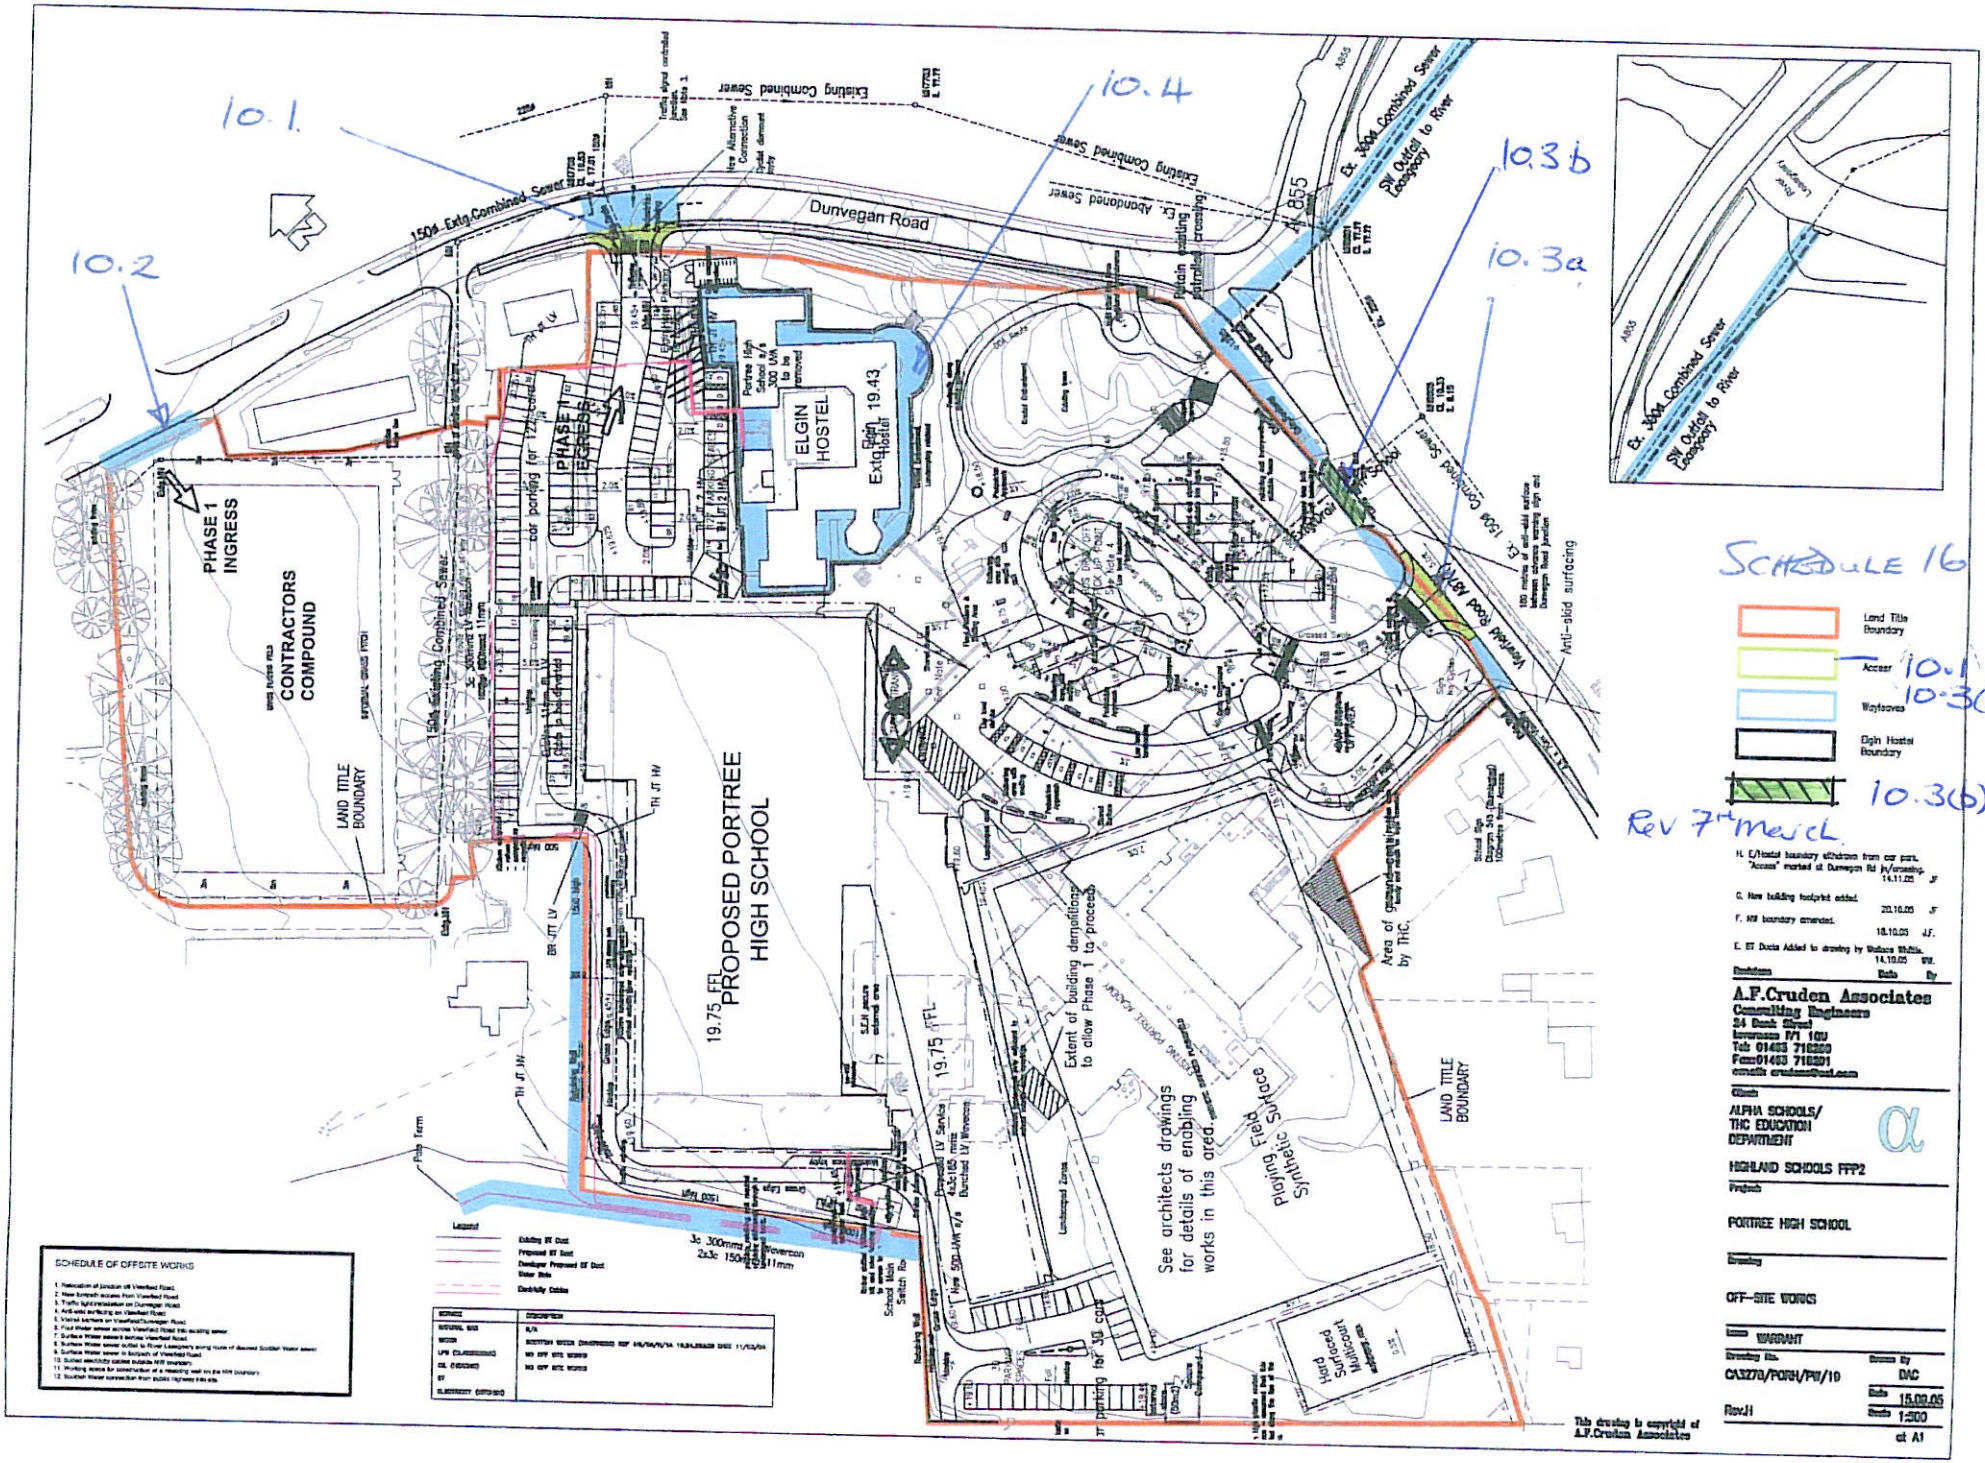
10.1
10.2
10.4
10.3b
10.3a
Dunvegan Road
Existing Combined Sewer
Ex. Abandoned Sewer
1504 Extg Combined Sewer
Ex. 1504 Combined Sewer
SW Outfall to River Lossiepark
PHASE 1 INGRESS
CONTRACTORS COMPOUND
LAND TITLE BOUNDARY
PHASE 1 EGRESS
car parking for 122 cars
ELGIN HOSTEL
Extg. Elgin Hostel 19.43
PROPOSED PORTREE HIGH SCHOOL
19.75 FFL
Extent of building demolition to allow Phase 1 to proceed
See architects drawings for details of enabling works in this area.
Playing Field Surface
Synthetic
Hard Surfaced Multicourt
Area of ground-stabilisation by THC
Vehicle Road 1504
Anti-skid surfacing
Land Title Boundary
Access
Wayleaves
Elgin Hostel Boundary
SCHEDULE 16
Rev 7th March
SCHEDULE OF OFFSITE WORKS
A.F.Cruden Associates
Consulting Engineers
ALPHA SCHOOLS/ THC EDUCATION DEPARTMENT
HIGHLAND SCHOOLS FFP2
PORTREE HIGH SCHOOL
OFF-SITE WORKS
WARRANT
CA3270/PORH/PW/10
Rev.H
15.09.05
1:500
at A1
This drawing is copyright of A.F.Cruden Associates