



T:\001_Design Team\2003_Small_Schemes_Projects\HAS001 Safer Routes To School\2026 - 2027 Schemes\Newton Park PS (Wick) - 2004822 DRAWINGS\CAD\LIVE\200482_NewtonParkPS_LIVE_01.dwg 04/08/2026 ANSI A (8.50 x 11.00 Inches)




LOCATION PLAN
NOT TO SCALE

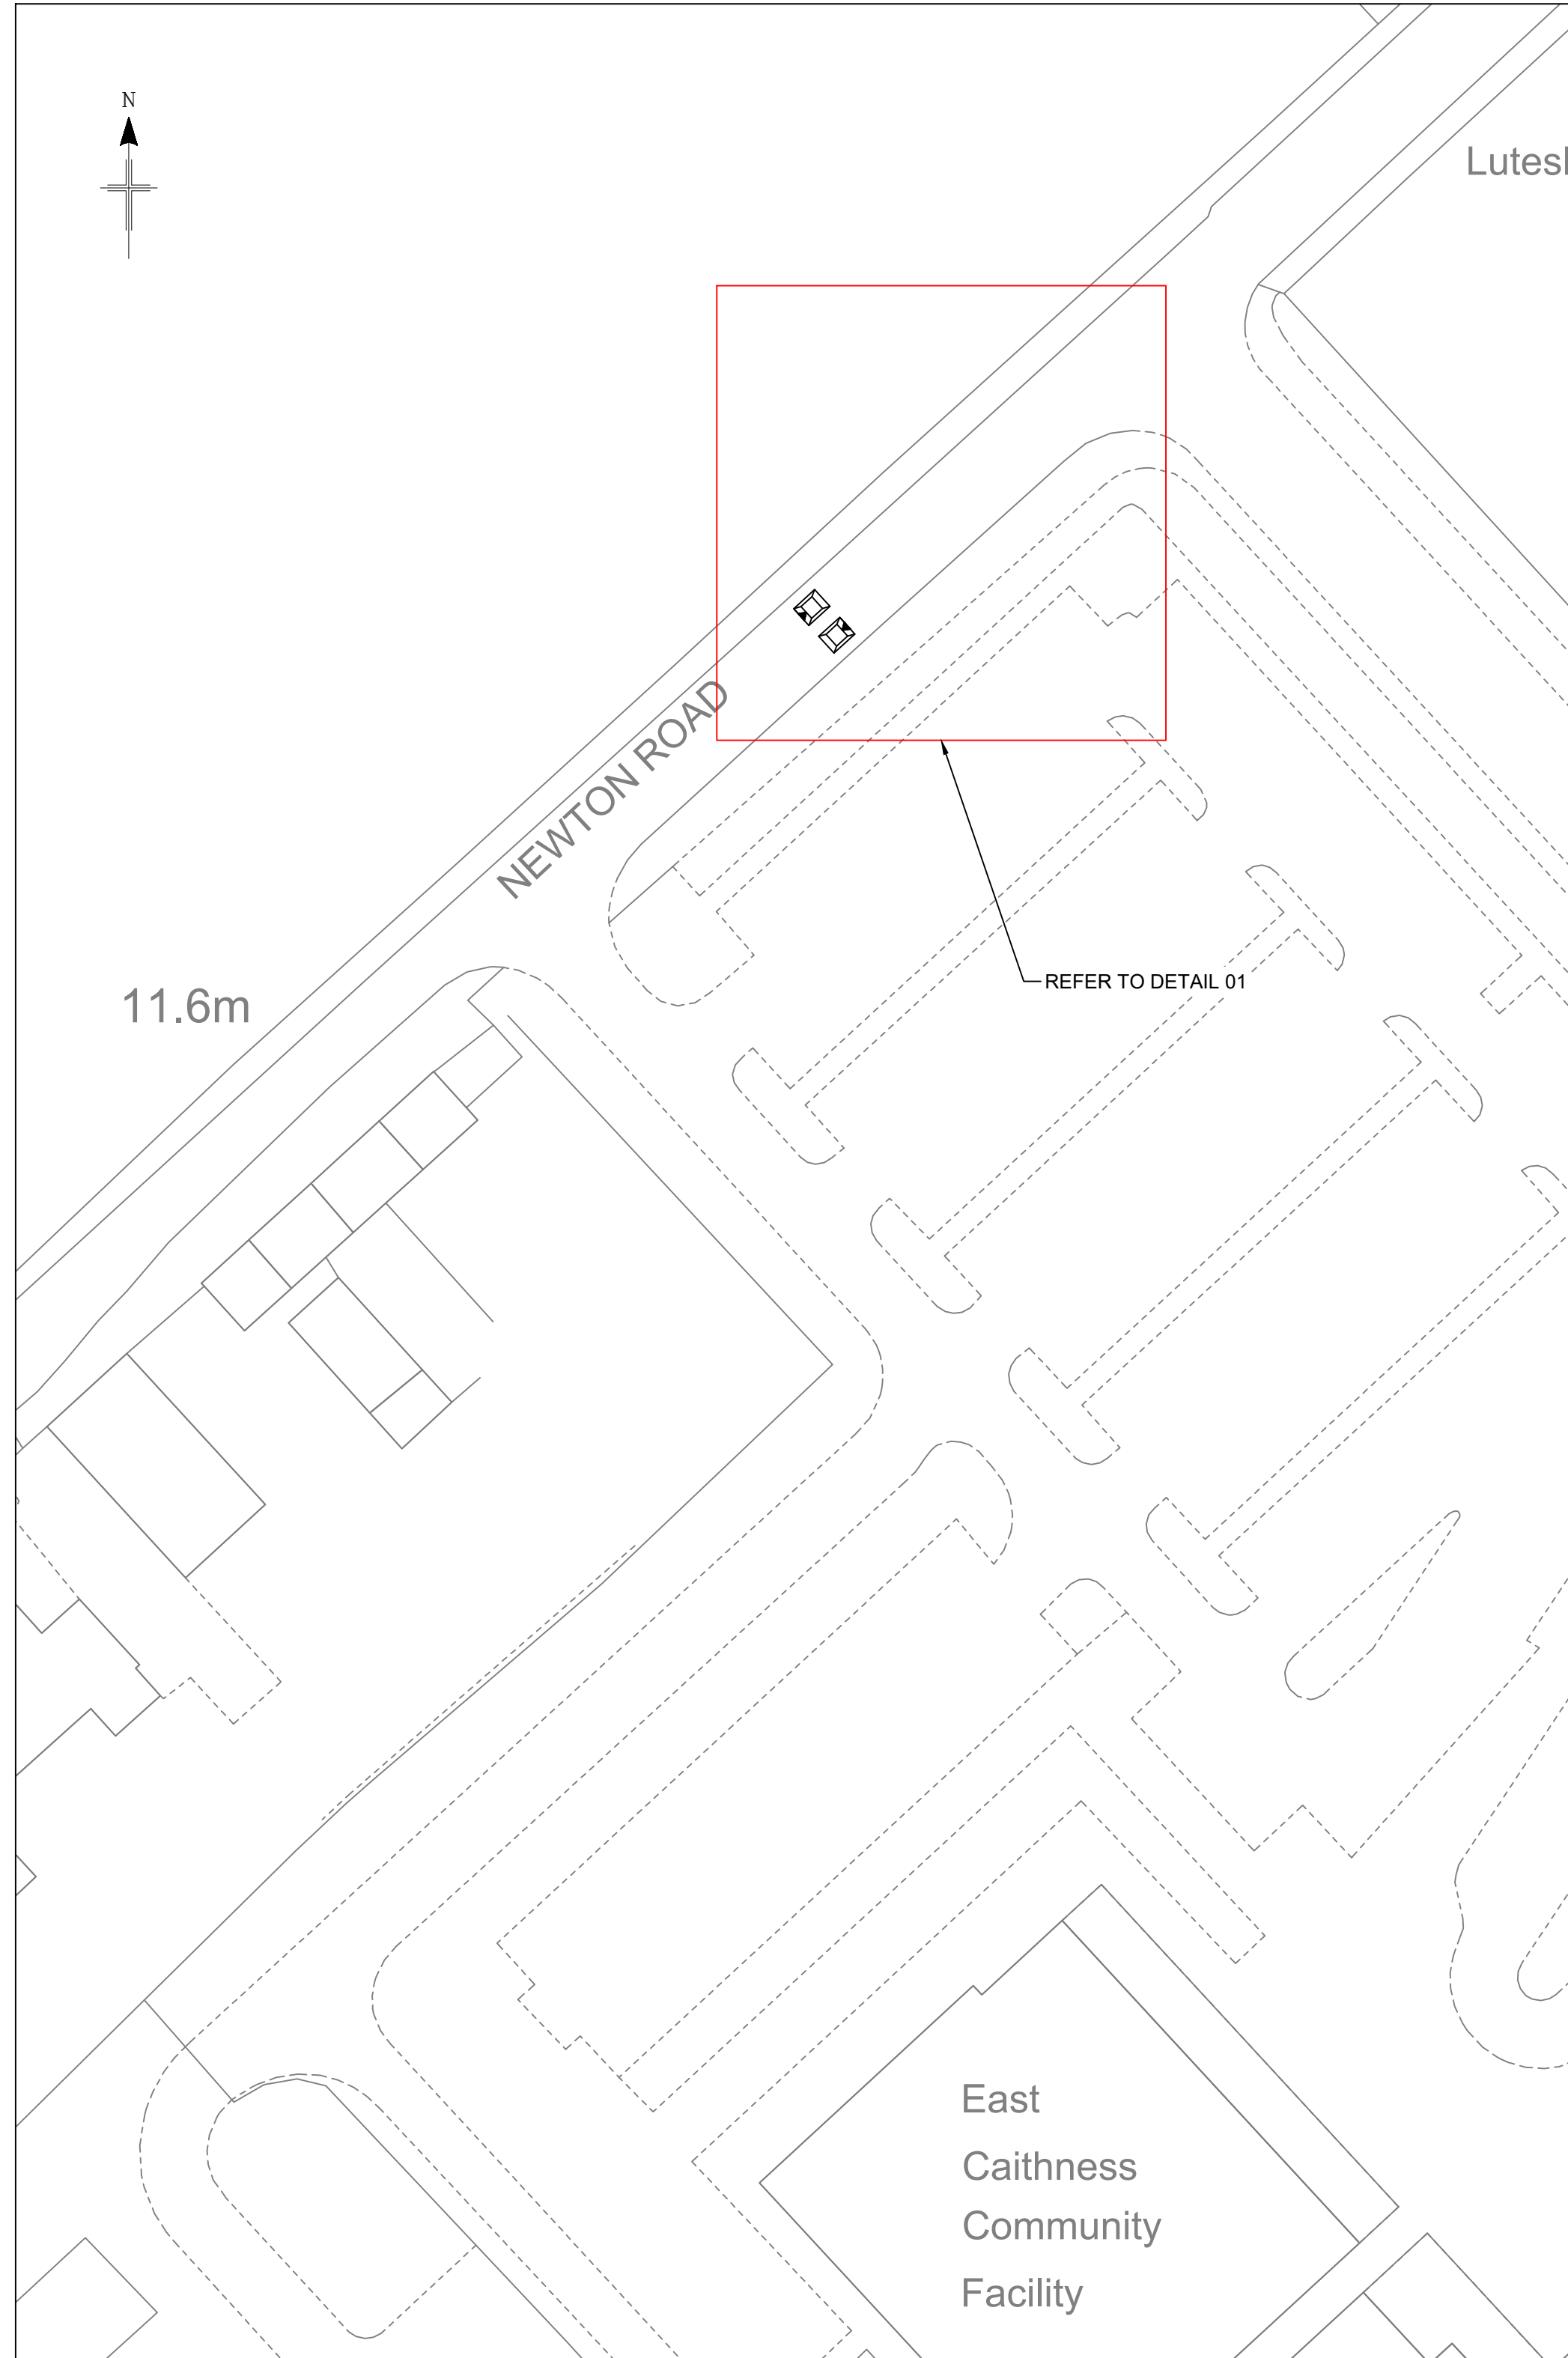

GENERAL LAYOUT
SCALE 1:500

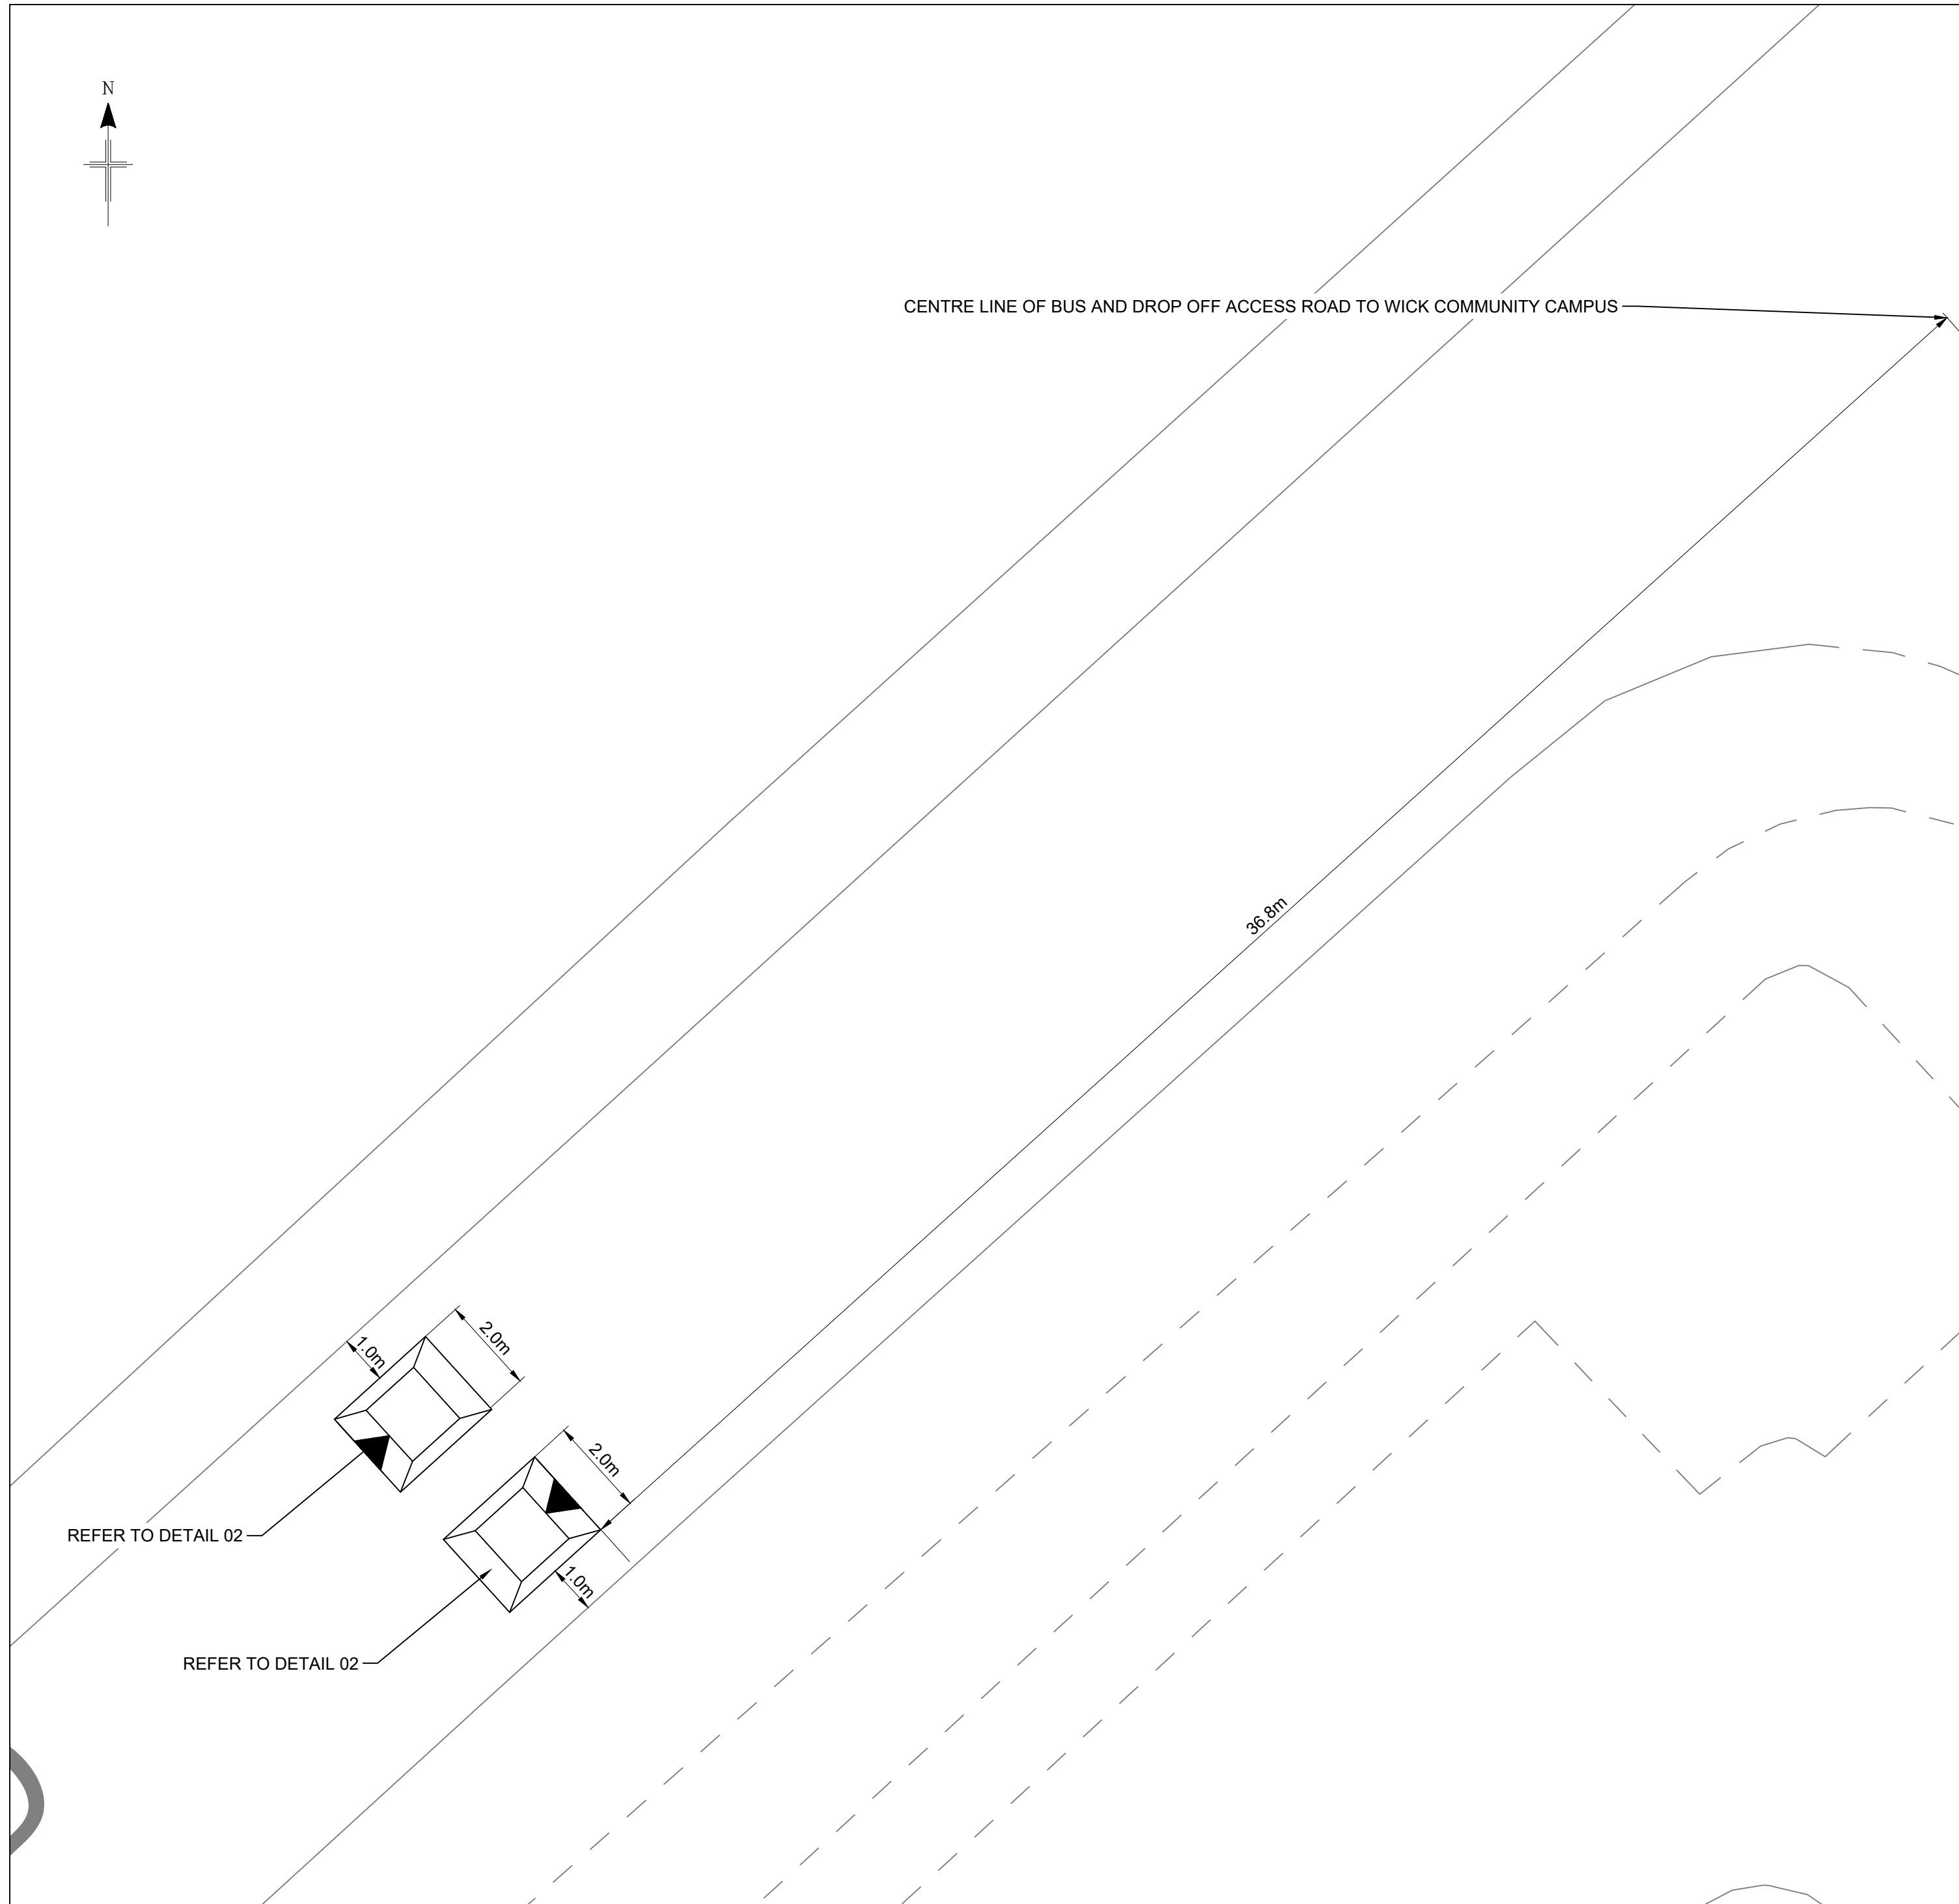

DETAIL 01
SCALE 1:100

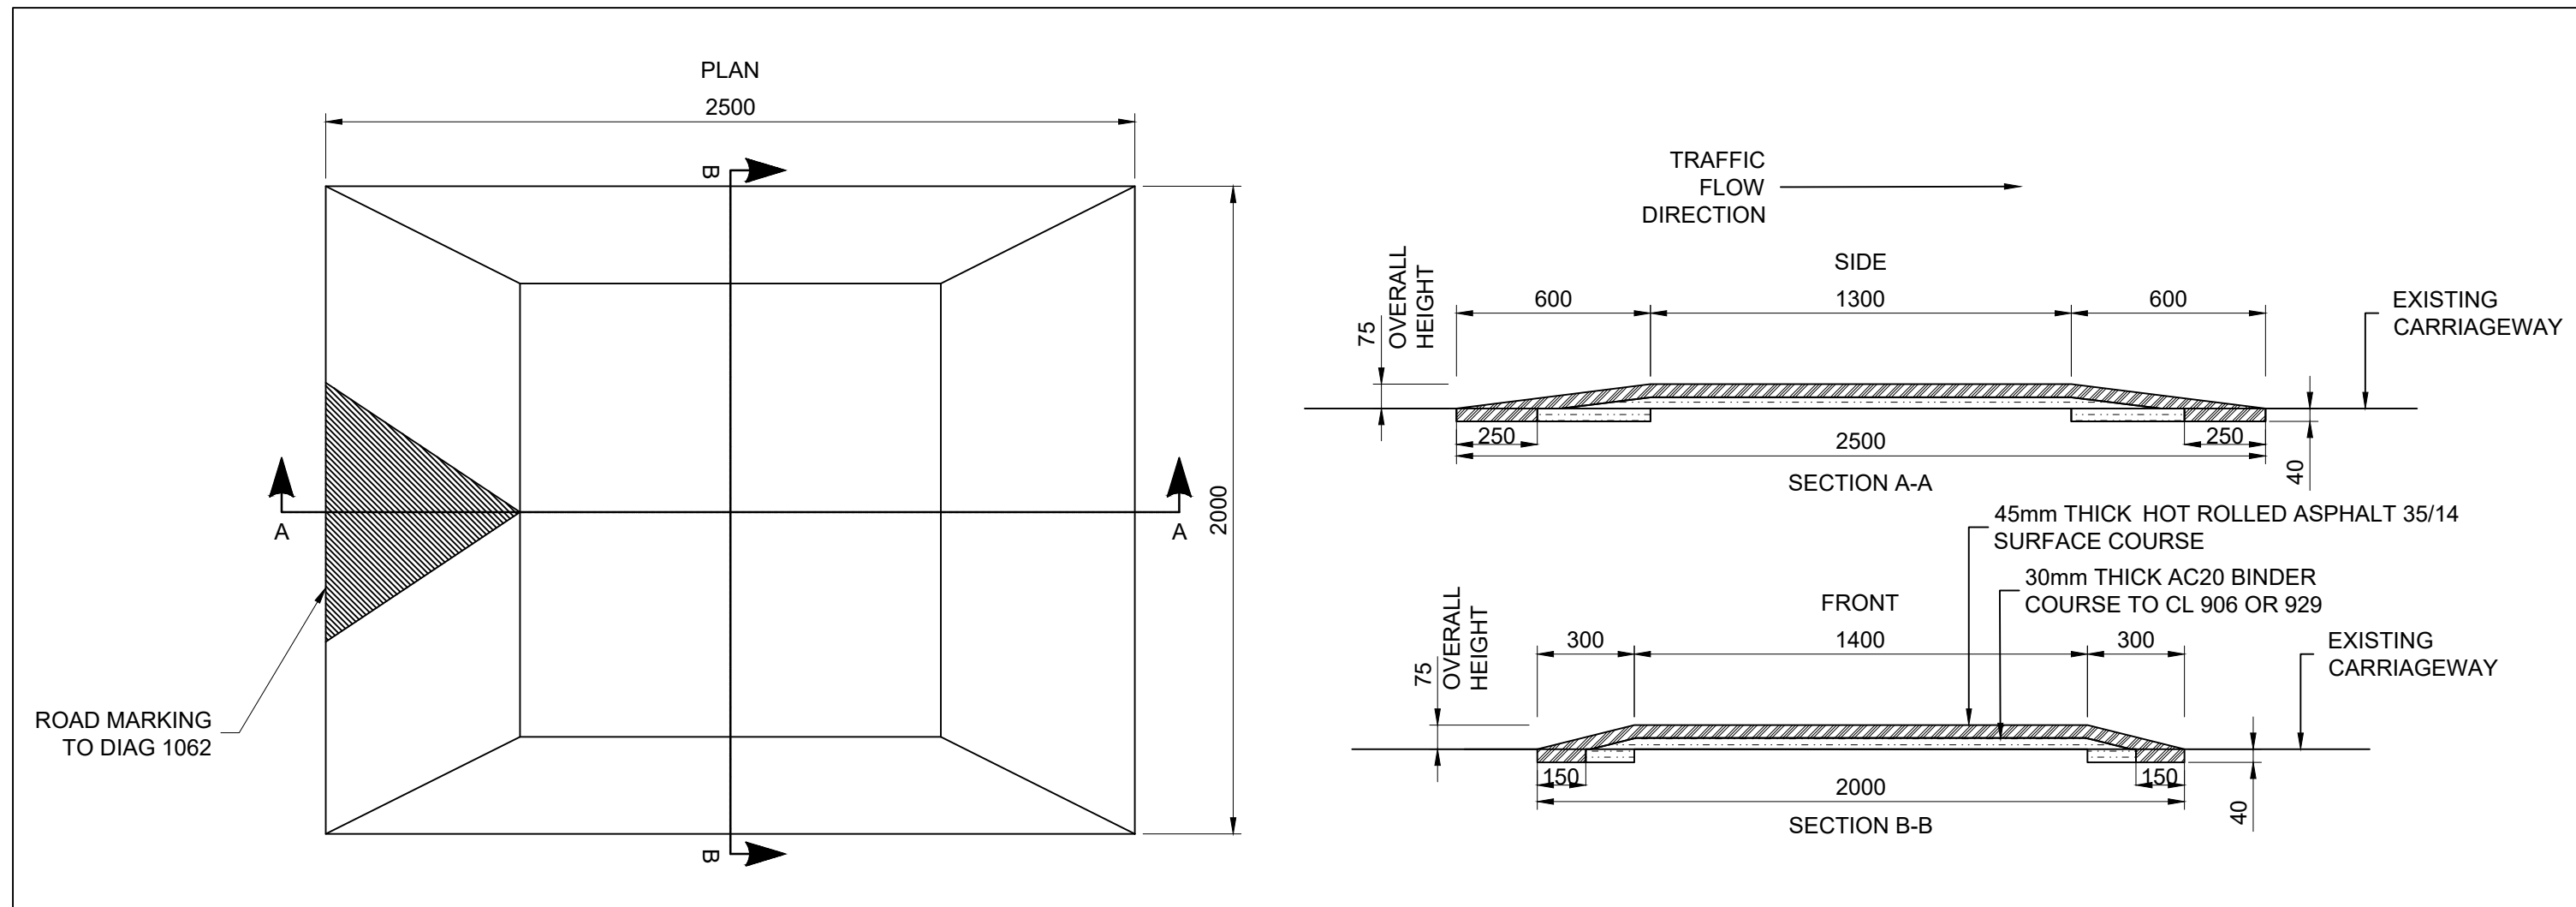

DETAIL 02
SCALE 1:20

COPYRIGHT, DESIGNS and PATENTS ACT 1988:
THIS DRAWING MAY NOT BE REPRODUCED, COPIED OR USED
IN ANY WAY WITHOUT THE WRITTEN PERMISSION OF THE
DIRECTOR OF DEVELOPMENT AND INFRASTRUCTURE.
© THE HIGHLAND COUNCIL
© CROWN COPYRIGHT AND DATABASE RIGHTS 2023 OS
AC0000849432. YOU ARE GRANTED A NON-EXCLUSIVE,
ROYALTY FREE, REVOCABLE LICENCE SOLELY TO VIEW THE
LICENSED DATA FOR NON-COMMERCIAL PURPOSES FOR THE
PERIOD WHICH THE HIGHLAND COUNCIL MAKES IT AVAILABLE.
YOU ARE NOT PERMITTED TO COPY, SUB-LICENSE,
DISTRIBUTE, SELL OR OTHERWISE MAKE AVAILABLE THE
LICENSED DATA TO THIRD PARTIES IN ANY FORM. THIRD
PARTY RIGHTS TO ENFORCE THE TERMS OF THIS LICENCE
SHALL BE RESERVED TO THE OS.

DO NOT SCALE FROM DRAWING.
ALL DIMENSIONS ARE IN mm UNLESS
OTHERWISE STATED.

NOTES

1.

CONSULTATION
ISSUE

01	CONSULTATION ISSUE	CF	BS	03/08/26
REV	REVISION DETAILS	DRAWN BY	CHECK BY	DATE



PROJECT MANAGEMENT, DESIGN & CONSTRUCTION

PROJECT DESIGN UNIT
COUNCIL BUILDINGS
HIGH STREET
DINGWALL IV15 9QN

PHONE: 01349 868800
E-MAIL: PDU.DT2@highland.gov.uk

PROJECT CYCLING, WALKING AND SAFER STREETS AT NEWTON PARK PRIMARY

TITLE NEWTON ROAD SPEED CUSHIONS

	SCALE AS SHOWN	ORIGINAL SIZE A1 (594 x 841)
DRAWN CF	DATE 03/08/26	
CHECKED BS	DATE 03/08/26	

PROJECT No. 200482

DRAWING No. 102 REVISION 01