


LEGEND:

BLACK BURN ROAD - (20mph speed limit)



MANNSFIELD ROAD - (20mph speed limit)

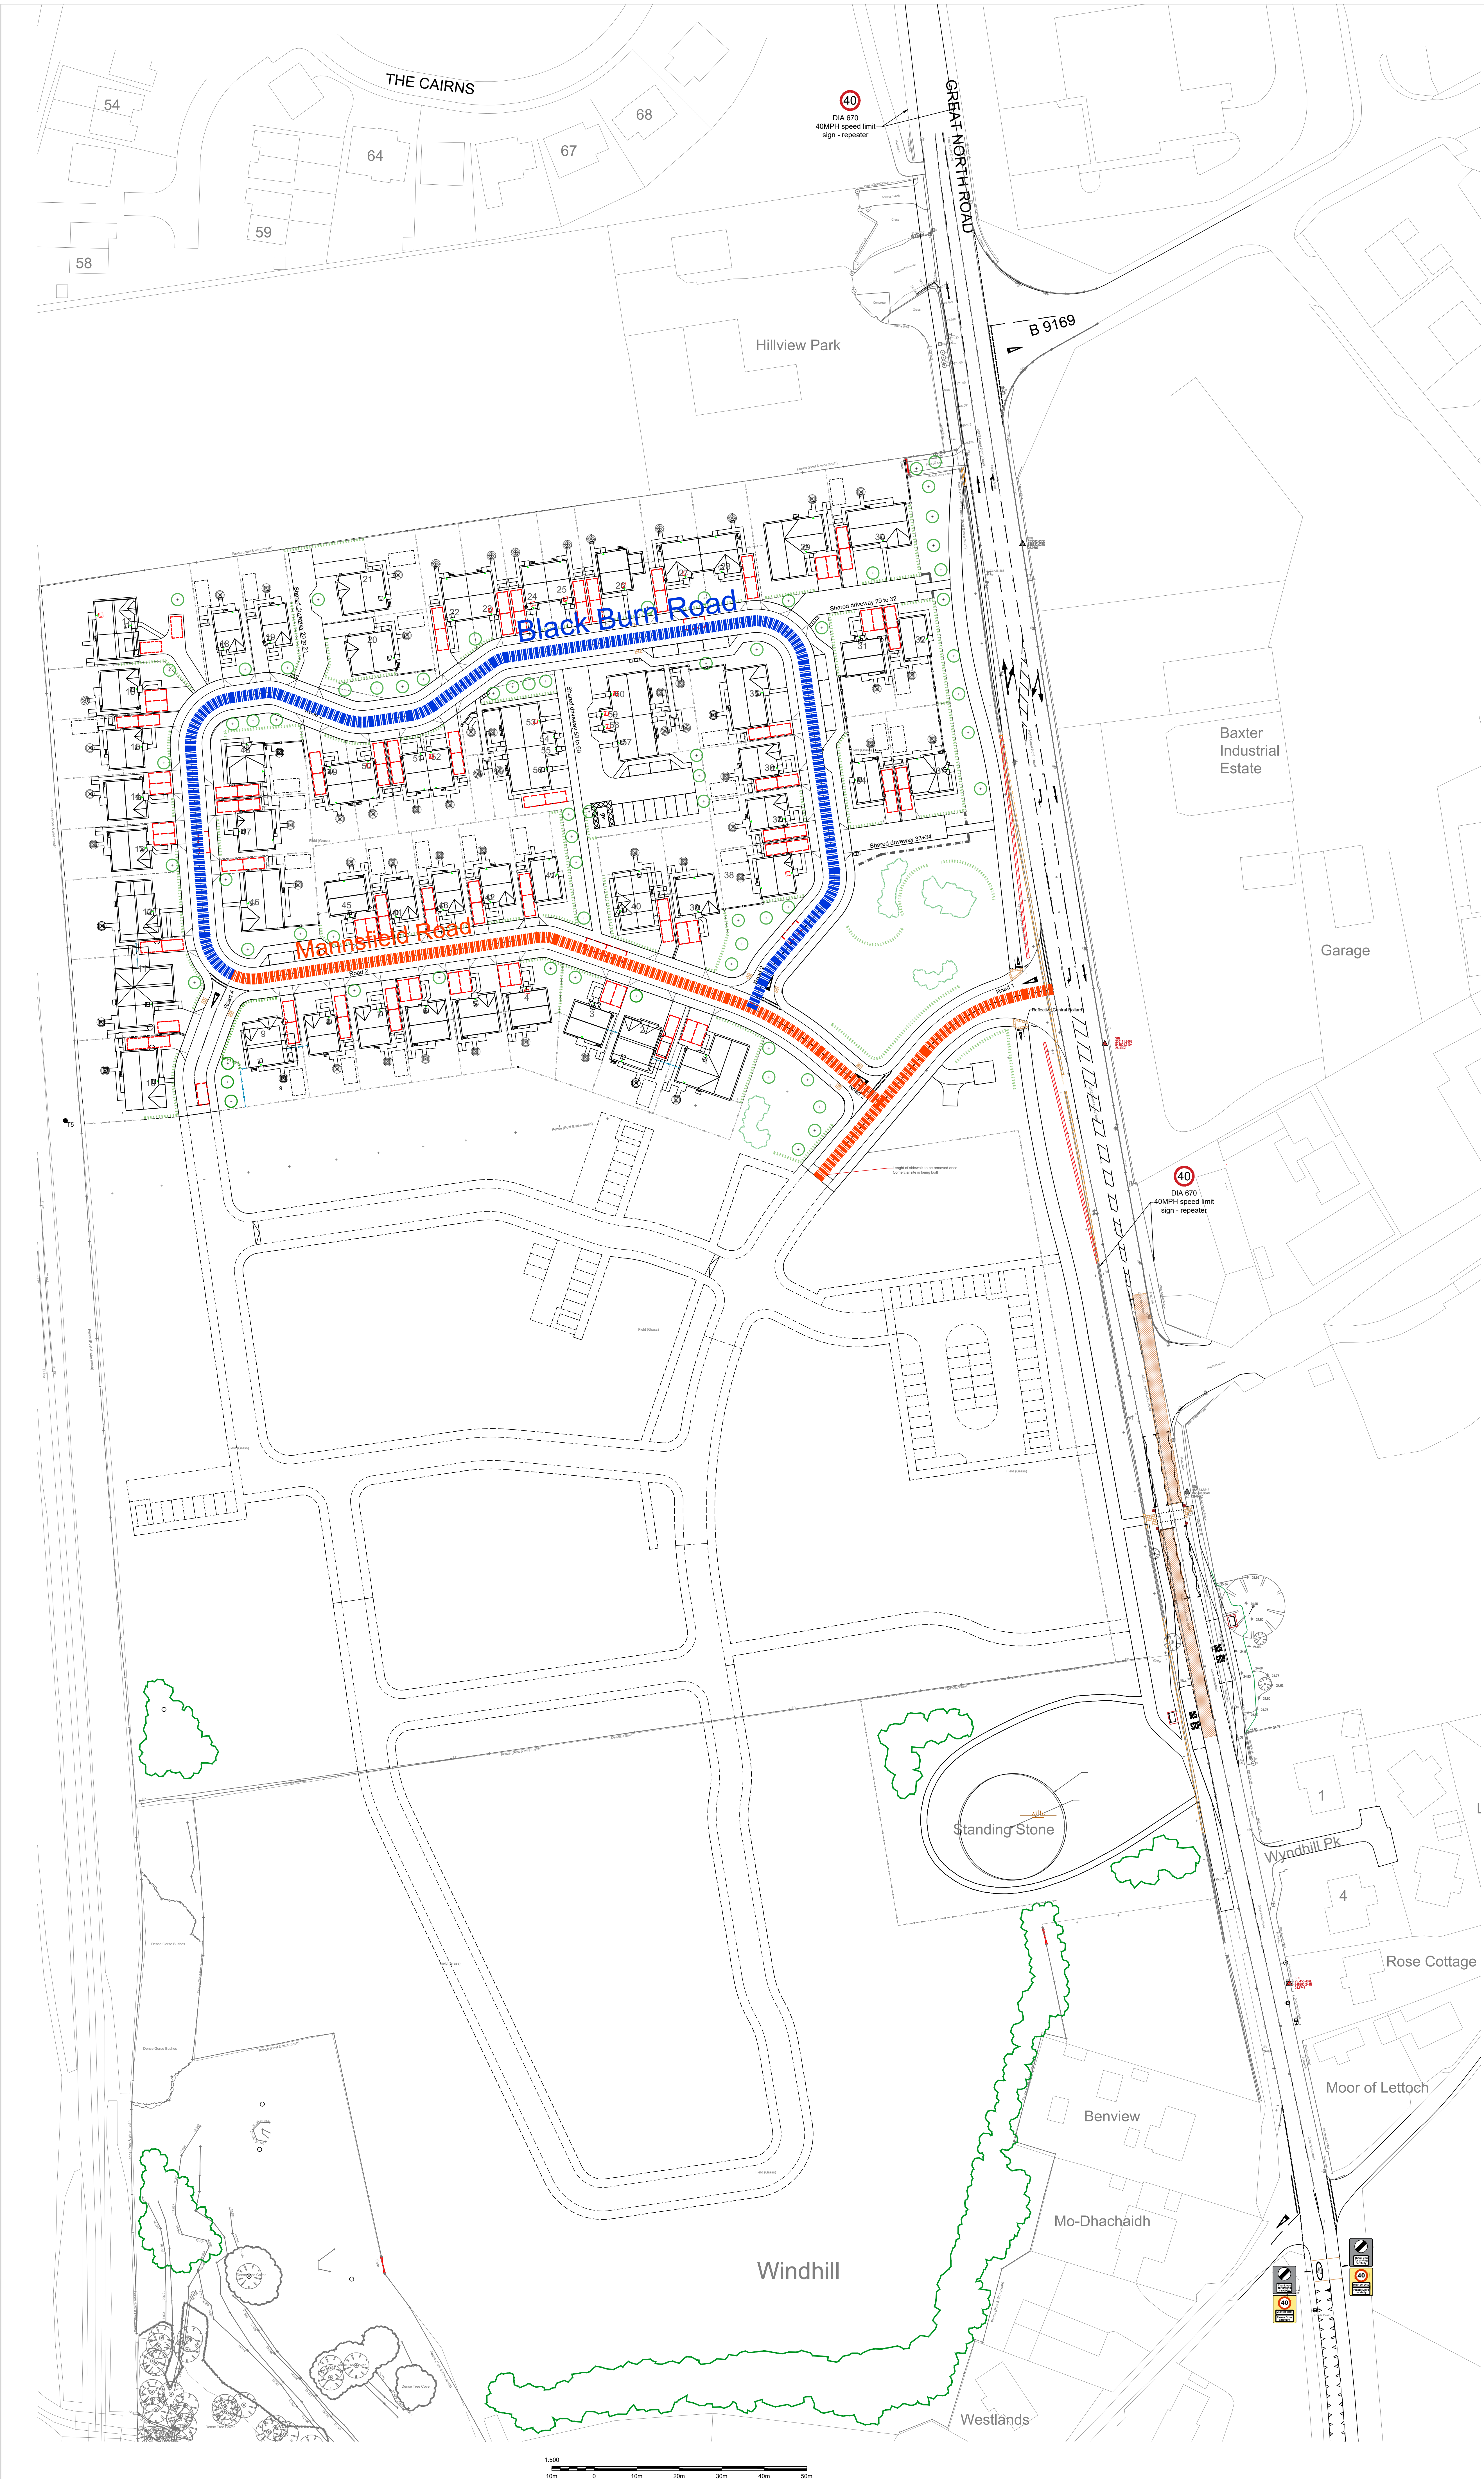

|       |                                  |         |          |
|-------|----------------------------------|---------|----------|
| D     | Amended speed on Mannsfield road | MJA/MJA | 13/09/20 |
| C     | Road Details & Legend Added      | MJA/MJA | 07/08/20 |
| B     | Added street names               | MJA     | 13/07/20 |
| A     | Amended proposed bus lay-by      | MJA     | 09/12/20 |
| Issue | Revision                         | Initial | Date     |

**Cameron + Ross**  
CIVIL + STRUCTURAL ENGINEERING

Forbes House | 15 Victoria Street | Aberdeen | AB10 1XB  
Aberdeen 01224 642 400 | Edinburgh 0131 019 7000 | Inverness 01463 070 100

Client:  
Tulloch Homes

Project:  
Housing Development  
Great North Road  
Muir of Ord

Drawing Title:  
TRO Speed Restriction Plan

Status:  
Planning

Scale: 1:500 @ A0 Date: 09/12/2025  
By: MJA Checked: GRD Approved: GRD

Dwg No: 200998-001-CAM-DR-C-340 Rev: D