




T:\001_Design Team 2003_Small_Schemes_Projects\HMS001 Safer Routes To School\2026 - 2027 Schemes\Munloch PS - 2001752 DRAWINGS\CAD\LIVE\200175_Munloch PS_LIVE_01.dwg 20/08/2026 ANSI A (8.50 x 11.00 inches)

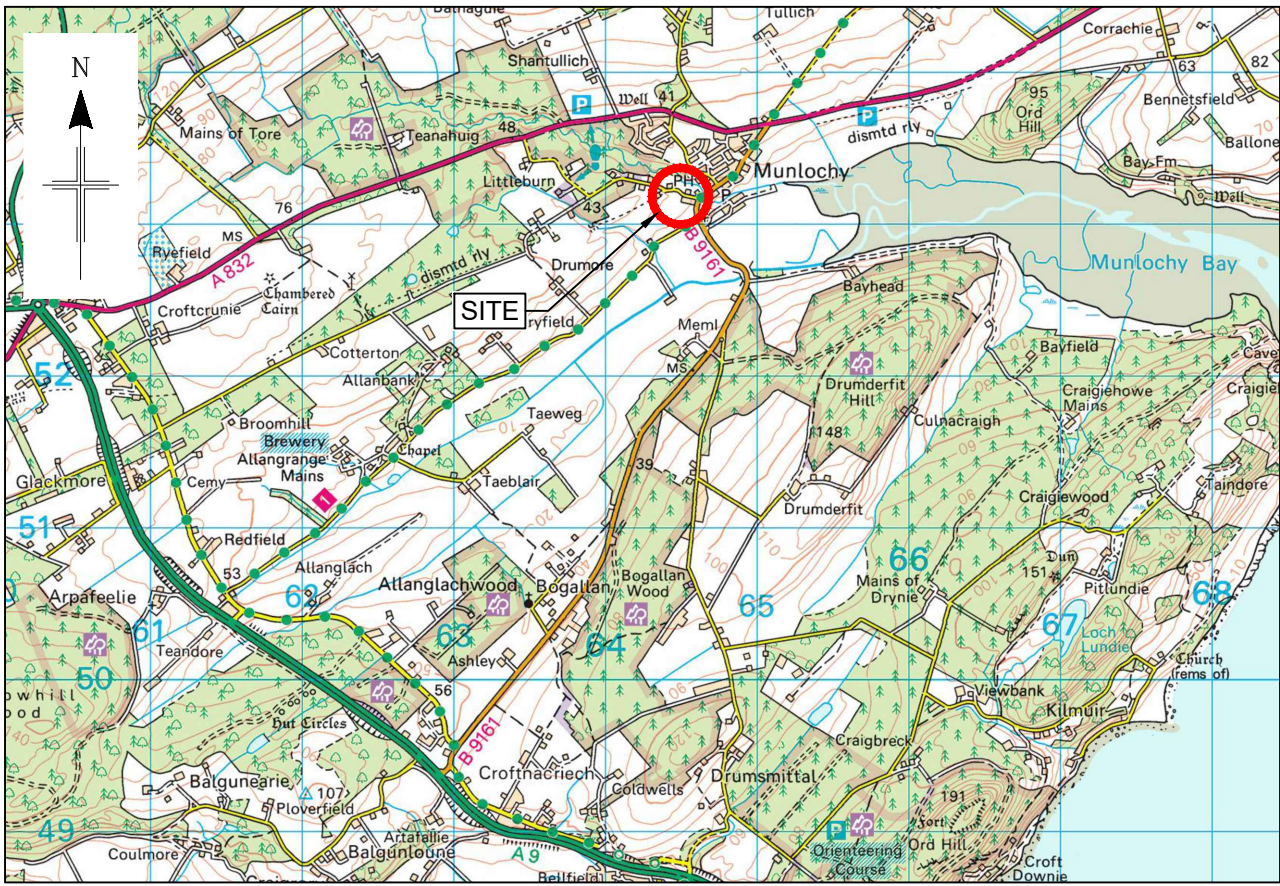


LOCATION PLAN
SCALE 1:50,000

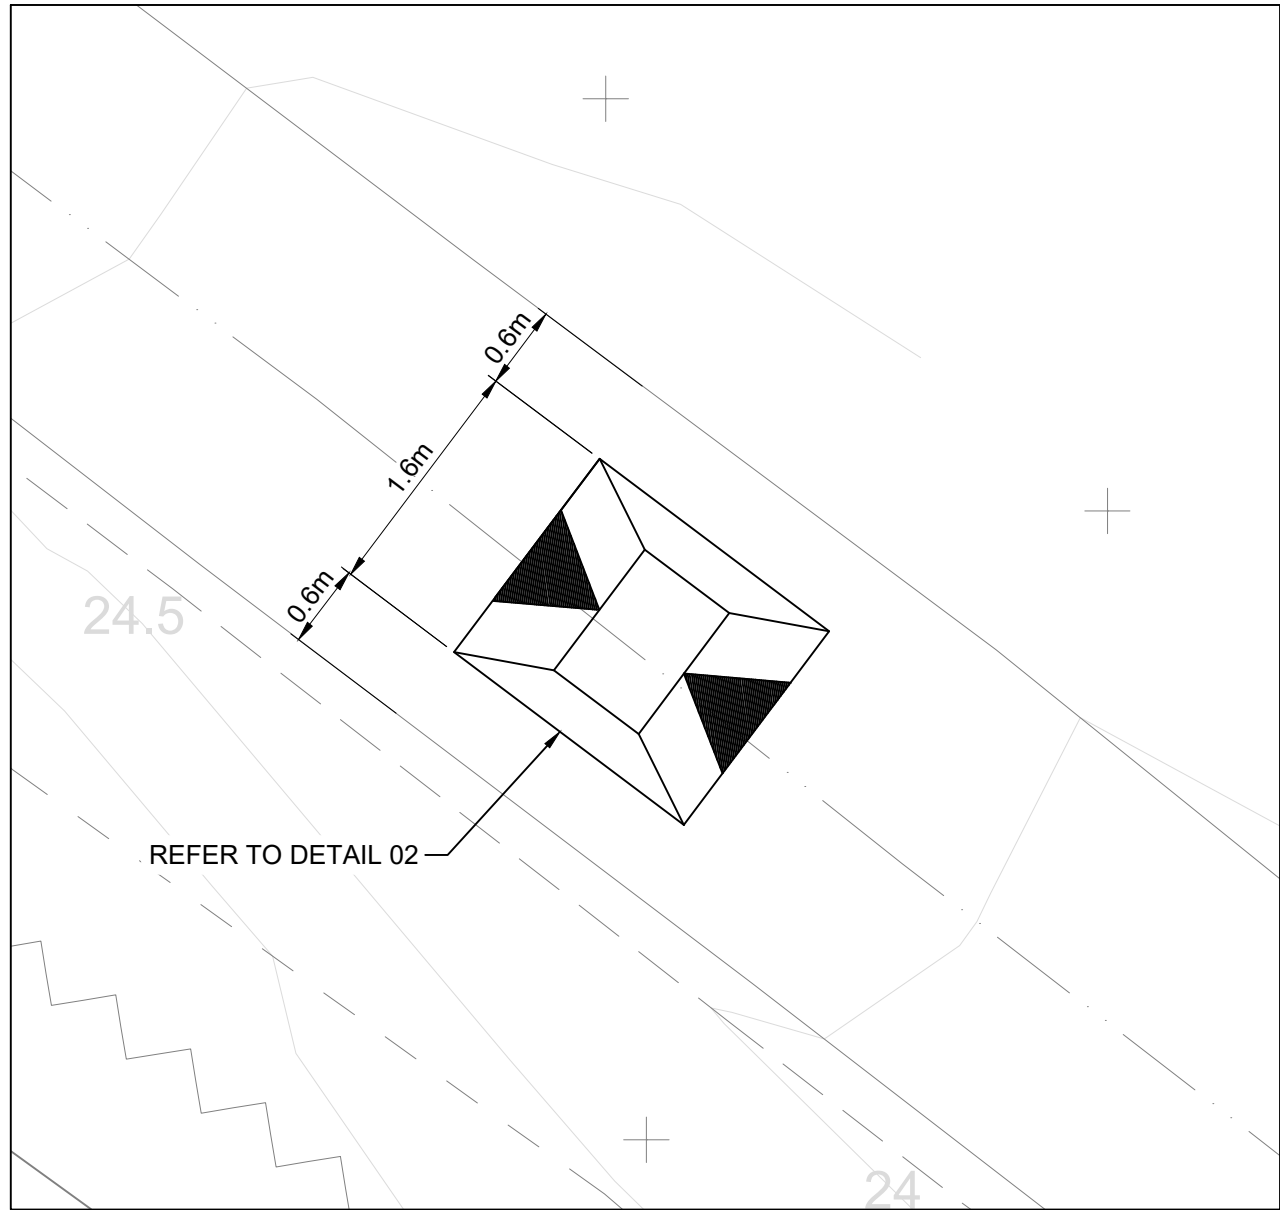

DETAIL 01
SCALE 1:100

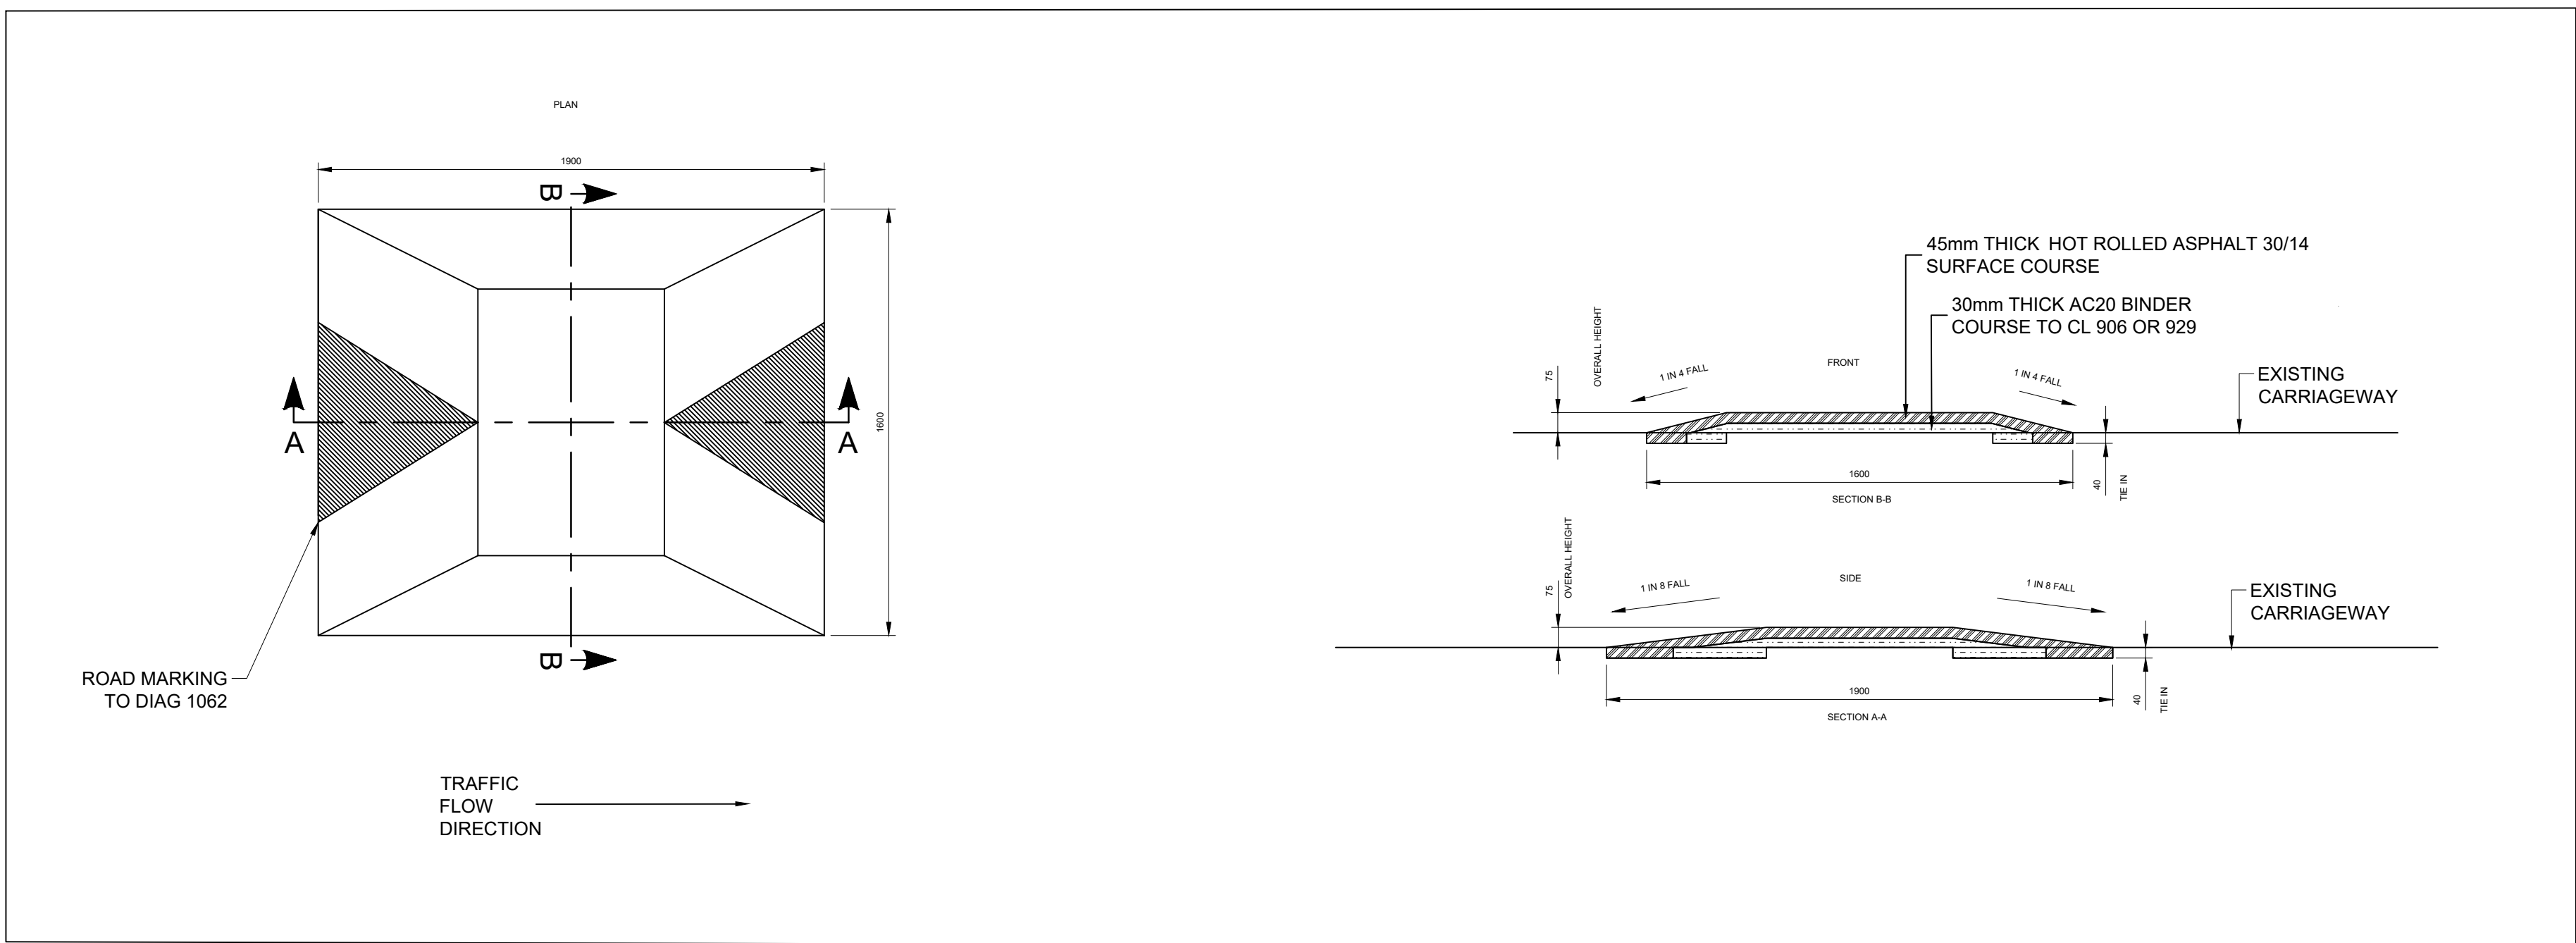

DETAIL 02
SCALE 1:100

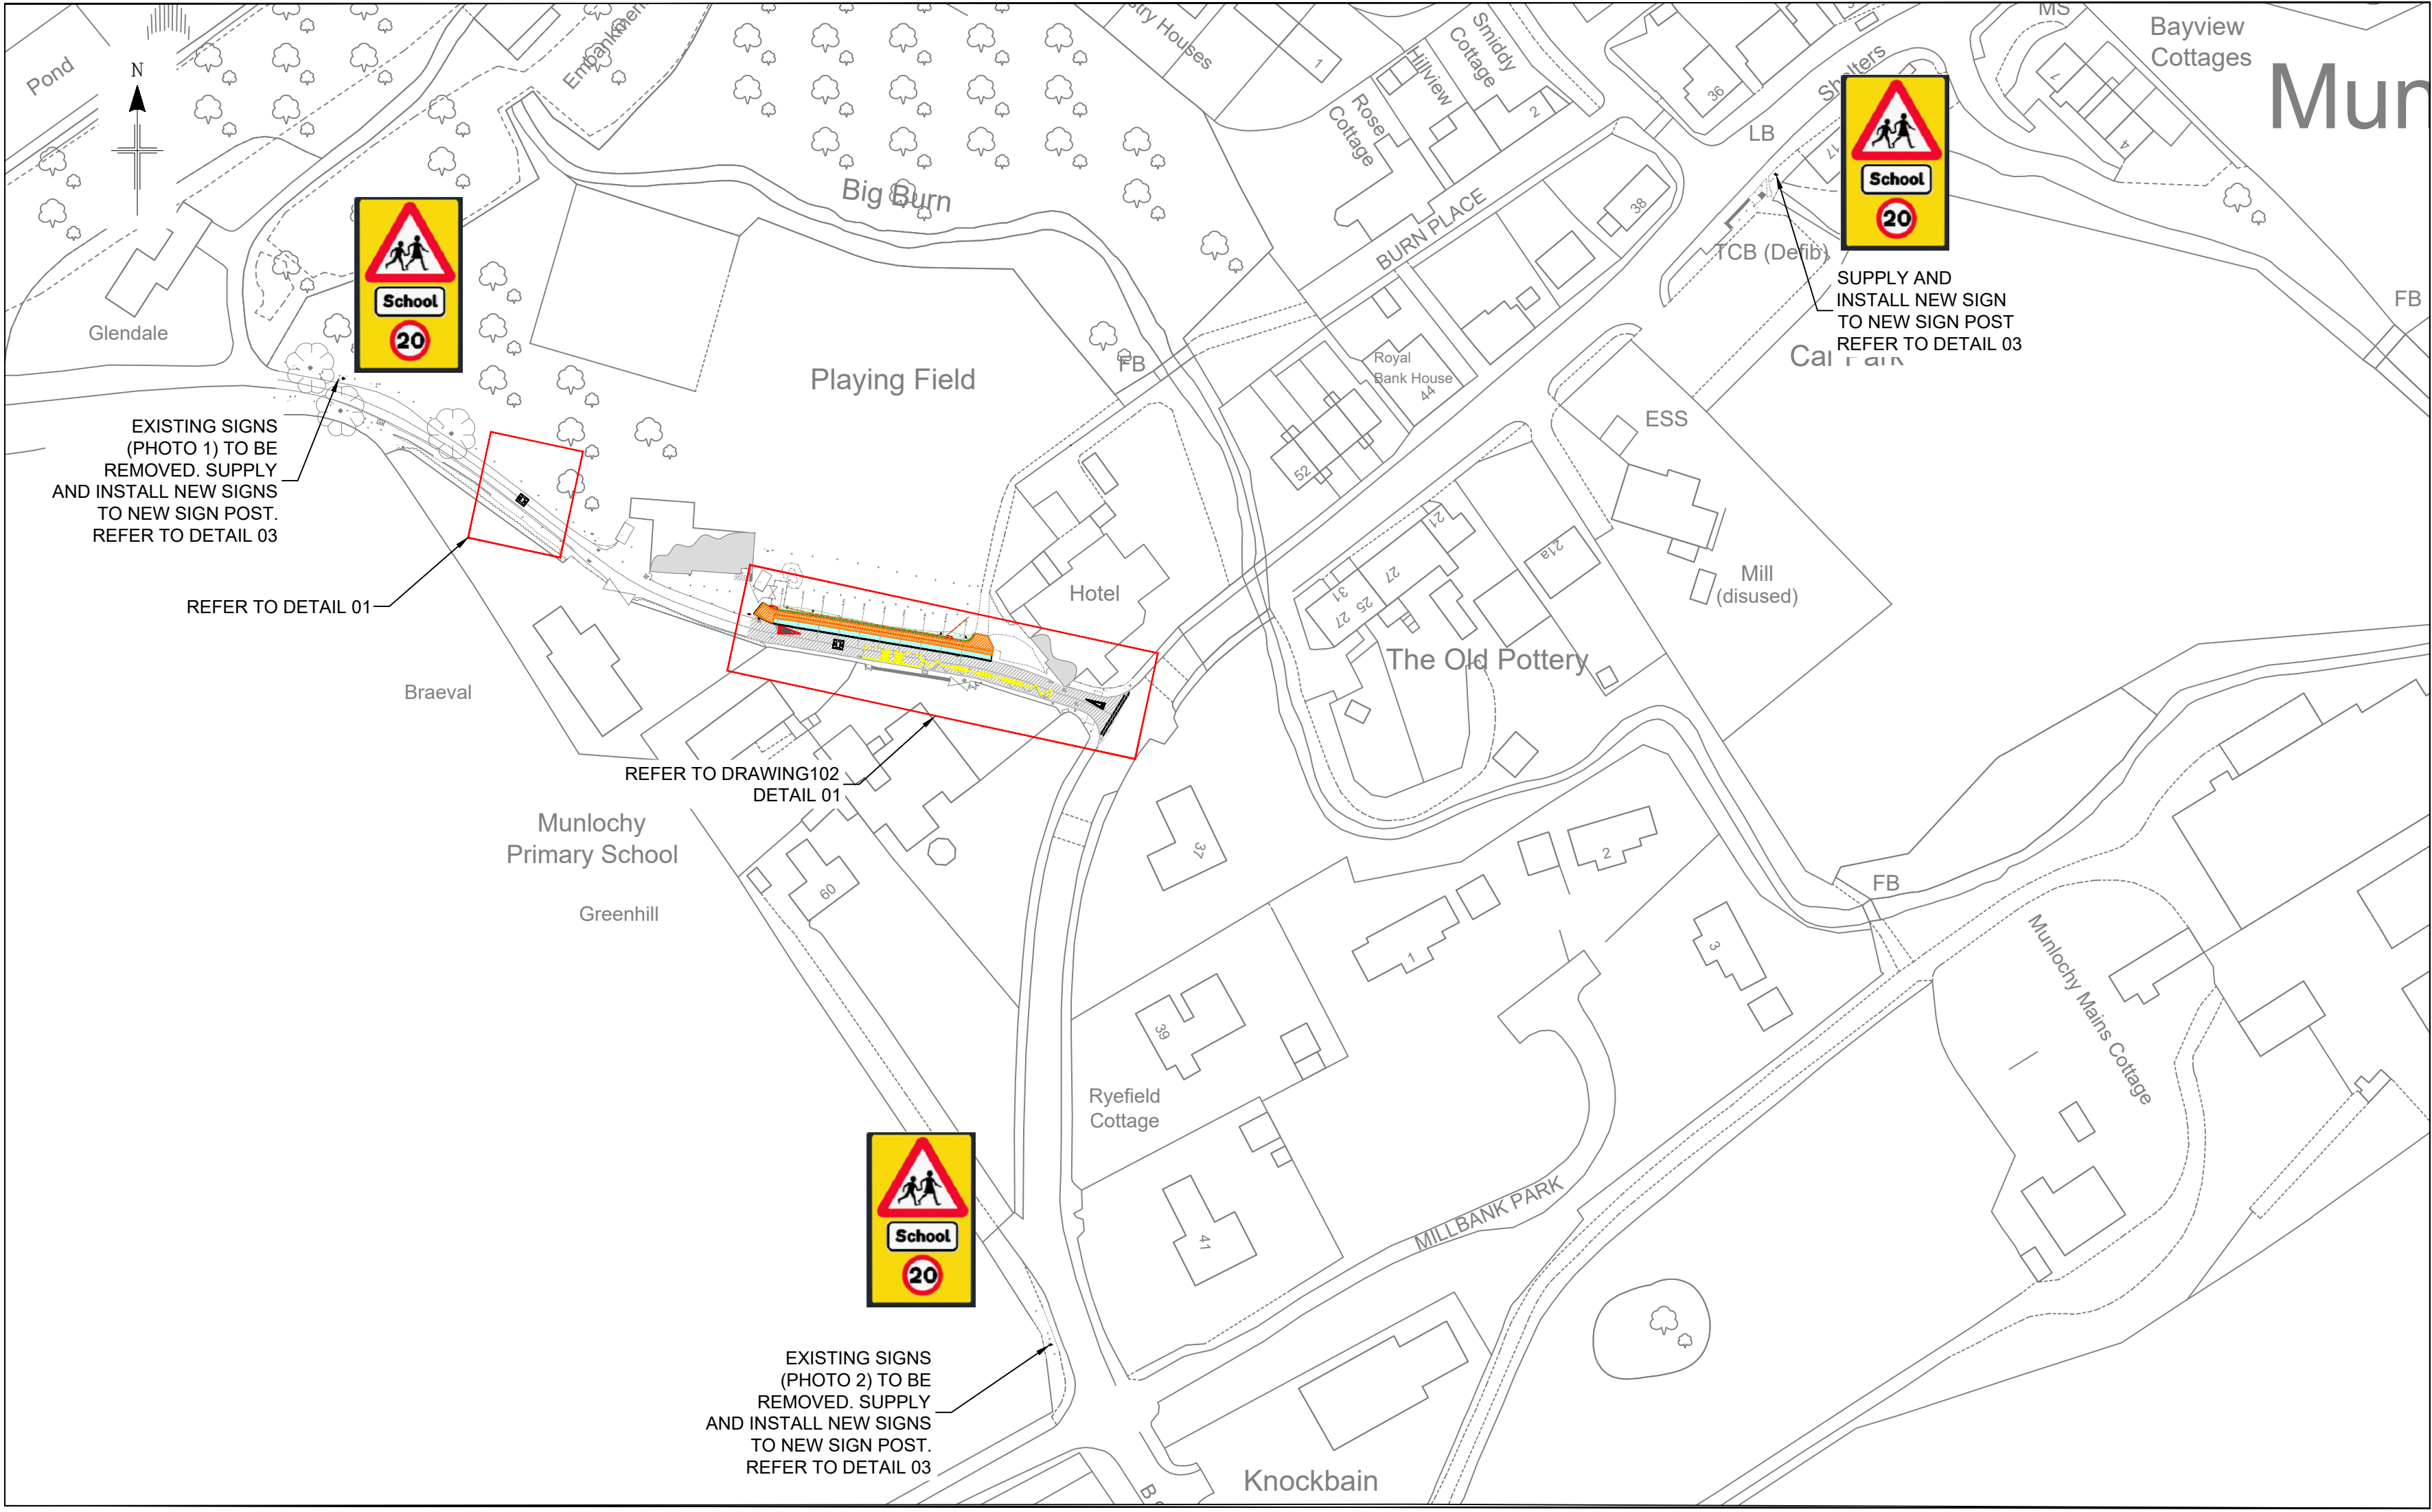

GENERAL LAYOUT
SCALE 1:1000



PHOTO 01



PHOTO 02



DETAIL 03
NTS

SIGN REF	PS-01
LETTER COLOUR	BLACK
BACKING BOARD	YELLOW
MATERIAL	CLASSRA2
X-HEIGHT	62.5mm
SIGN FACE HEIGHT (DIAG 545)	600mm
SIGN FACE DIAMETER (DIAG 670)	300mm
TOTAL WIDTH	740mm
TOTAL HEIGHT	1255mm

COPYRIGHT, DESIGNS and PATENTS ACT 1988:

THIS DRAWING MAY NOT BE REPRODUCED, COPIED OR USED IN ANY WAY WITHOUT THE WRITTEN PERMISSION OF THE DIRECTOR OF DEVELOPMENT AND INFRASTRUCTURE.
© THE HIGHLAND COUNCIL

© CROWN COPYRIGHT AND DATABASE RIGHTS 2023 OS AC0000849432. YOU ARE GRANTED A NON-EXCLUSIVE, ROYALTY FREE, REVOCABLE LICENCE SOLELY TO VIEW THE LICENSED DATA FOR NON-COMMERCIAL PURPOSES FOR THE PERIOD WHICH THE HIGHLAND COUNCIL MAKES IT AVAILABLE. YOU ARE NOT PERMITTED TO COPY, SUB-LICENSE, DISTRIBUTE, SELL OR OTHERWISE MAKE AVAILABLE THE LICENSED DATA TO THIRD PARTIES IN ANY FORM. THIRD PARTY RIGHTS TO ENFORCE THE TERMS OF THIS LICENCE SHALL BE RESERVED TO THE OS.

DO NOT SCALE FROM DRAWING.
ALL DIMENSIONS ARE IN mm UNLESS OTHERWISE STATED.

NOTES

- EXISTING SIGNS AND SIGN POST TO BE DISPOSED OF OFF SITE.
- USE 76.0mm Ø x 3.2mm SIGN POST
MOUNTING HEIGHT = 1.5m.
ALL SIGN FOUNDATION TO BE 350mmØ X 1000mm ST4 CONCRETE

CONSULTATION
ISSUE

01	CONSULTATION ISSUE	ALG	BJS	20/08/26
REV	REVISION DETAILS	DRAWN BY	CHECK BY	DATE



INFRASTRUCTURE,
ENVIRONMENT & ECONOMY

PROJECT DESIGN UNIT
COUNCIL BUILDINGS
HIGH STREET
DINGWALL IV15 9QN

PHONE: 01349 868800
E-MAIL: PDU.DT2@highland.gov.uk

PROJECT

CYCLING, WALKING AND
SAFER ROUTES TO
SCHOOL AT
MUNLOCHY PRIMARY SCHOOL

TITLE
WIDENING OF FOOTPATH AND
INSTALLATION OF SPEED CUSHIONS

SCALE	AS SHOWN	ORIGINAL SIZE	A1 (594 x 841)
DRAWN	ALG	DATE	30/07/26
CHECKED	BJS	DATE	XX/XX/XX

PROJECT No. 200175

DRAWING No. 101 REVISION 01